




FRONT ELEVATION

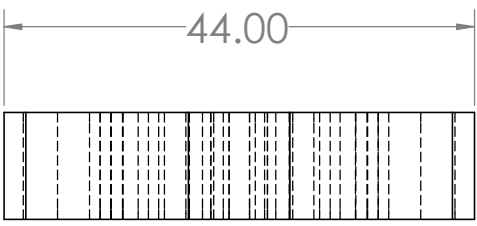


END ELEVATION

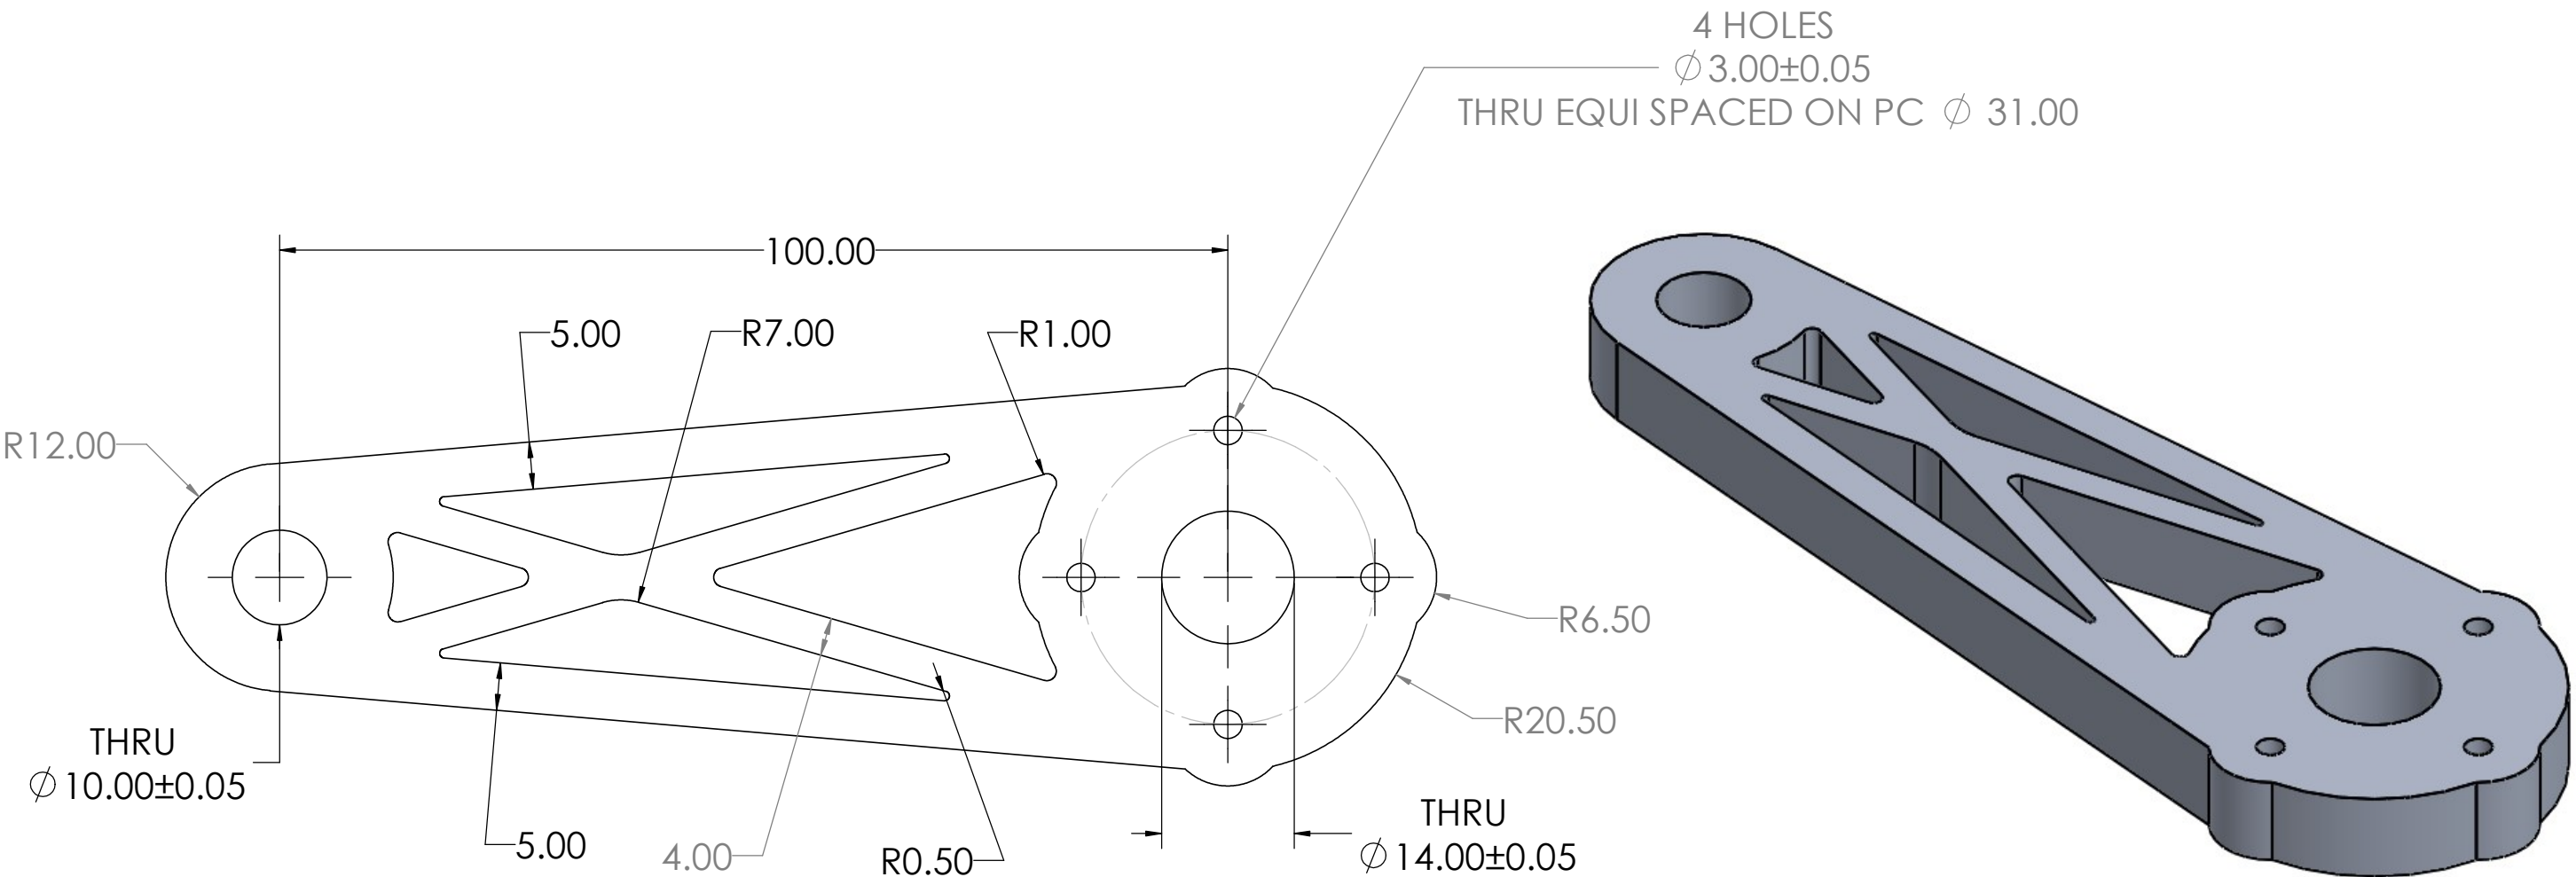

PLAN



UNLESS OTHERWISE SPECIFIED: DIMENSIONS ARE IN MILLIMETERS TOLERANCES: 0.1				FINISH: <div>4.5/√</div>		DEBURR AND BREAK SHARP EDGES		DO NOT SCALE DRAWING		REVISION	
								TITLE: <div>UPPER LINK</div>			
DRAWN	Govindu Dilshan		28/06/19								
CHK'D											
APPV'D											
MFG											
Q.A											
				MATERIAL:		DWG NO.					
				ALUMINIUM 6065							
				WEIGHT: 80.07g		SCALE:2:1		SHEET 1 OF 8			



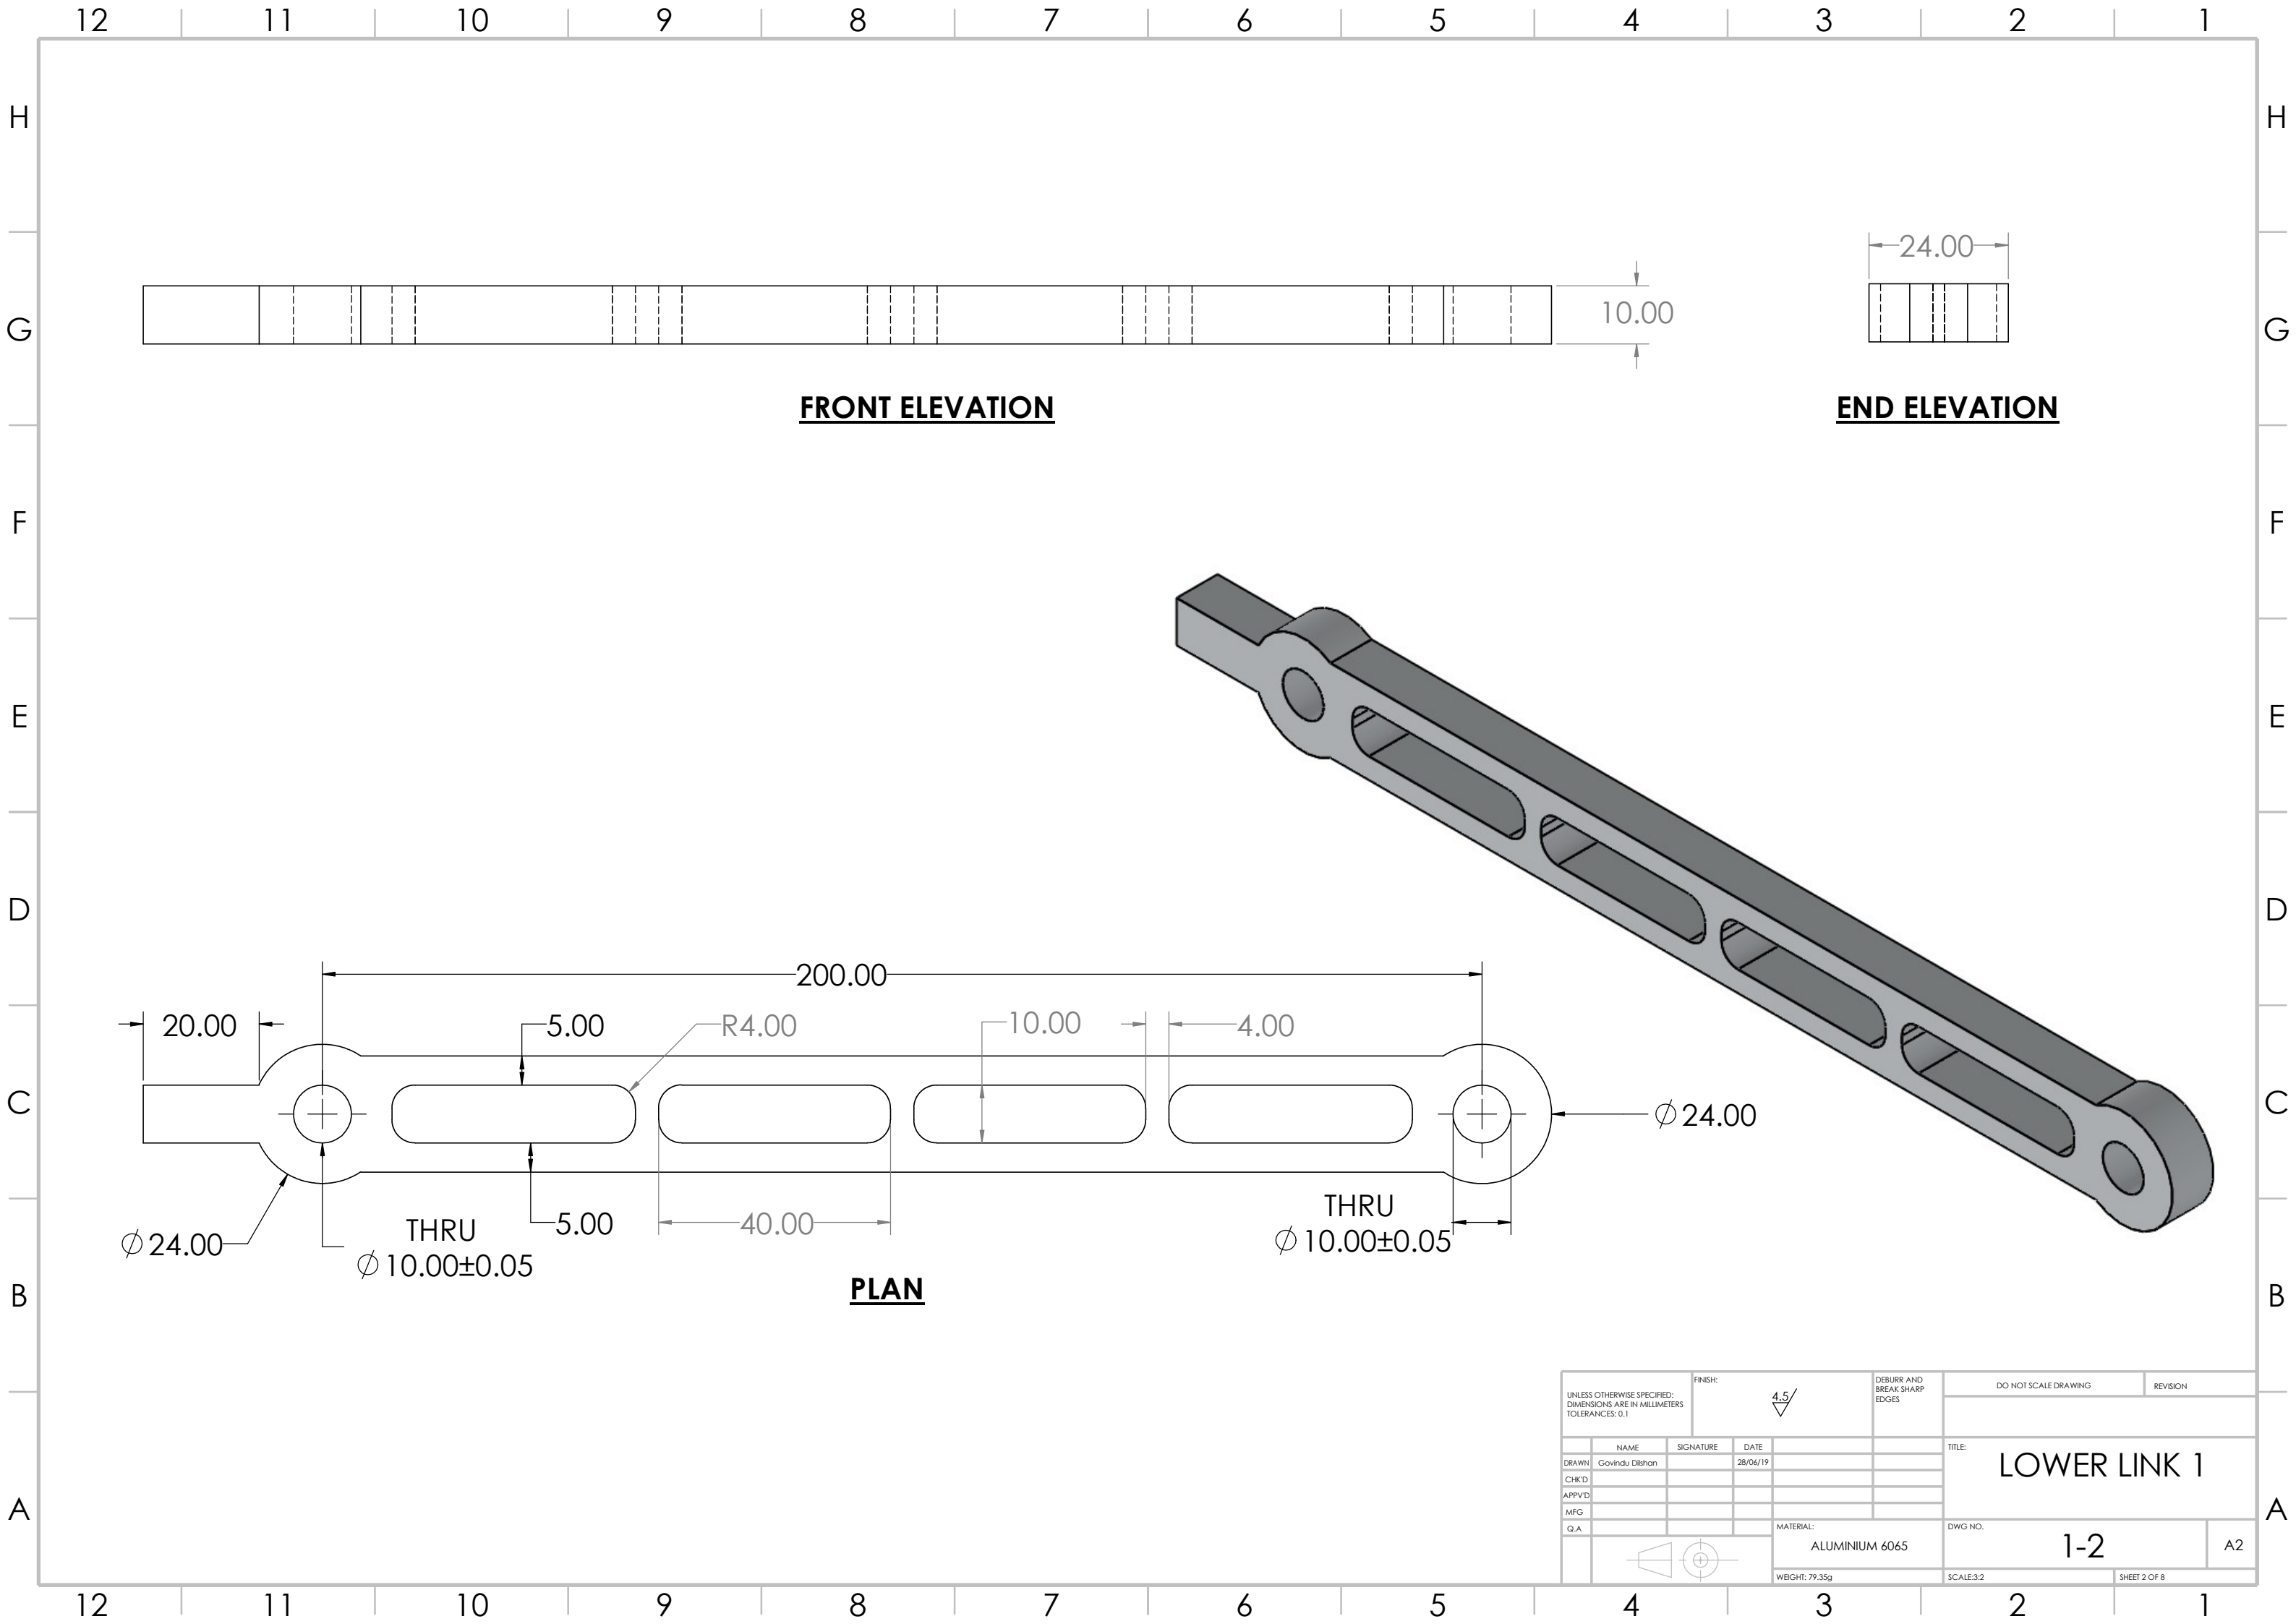



FRONT ELEVATION


END ELEVATION

PLAN

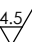
UNLESS OTHERWISE SPECIFIED: DIMENSIONS ARE IN MILLIMETERS TOLERANCES: 0.1				FINISH: <div>4.5</div> 		DEBURR AND BREAK SHARP EDGES		DO NOT SCALE DRAWING		REVISION					
								TITLE: <div>LOWER LINK 1</div>							
NAME		SIGNATURE		DATE											
DRAWN Govindu Dilshan				28/06/19											
CHK'D															
APPV'D															
MFG															
Q.A															
				MATERIAL:		DWG NO.				1-2		A2			
				ALUMINIUM 6065											
WEIGHT: 79.35g						SCALE:3:2						SHEET 2 OF 8			

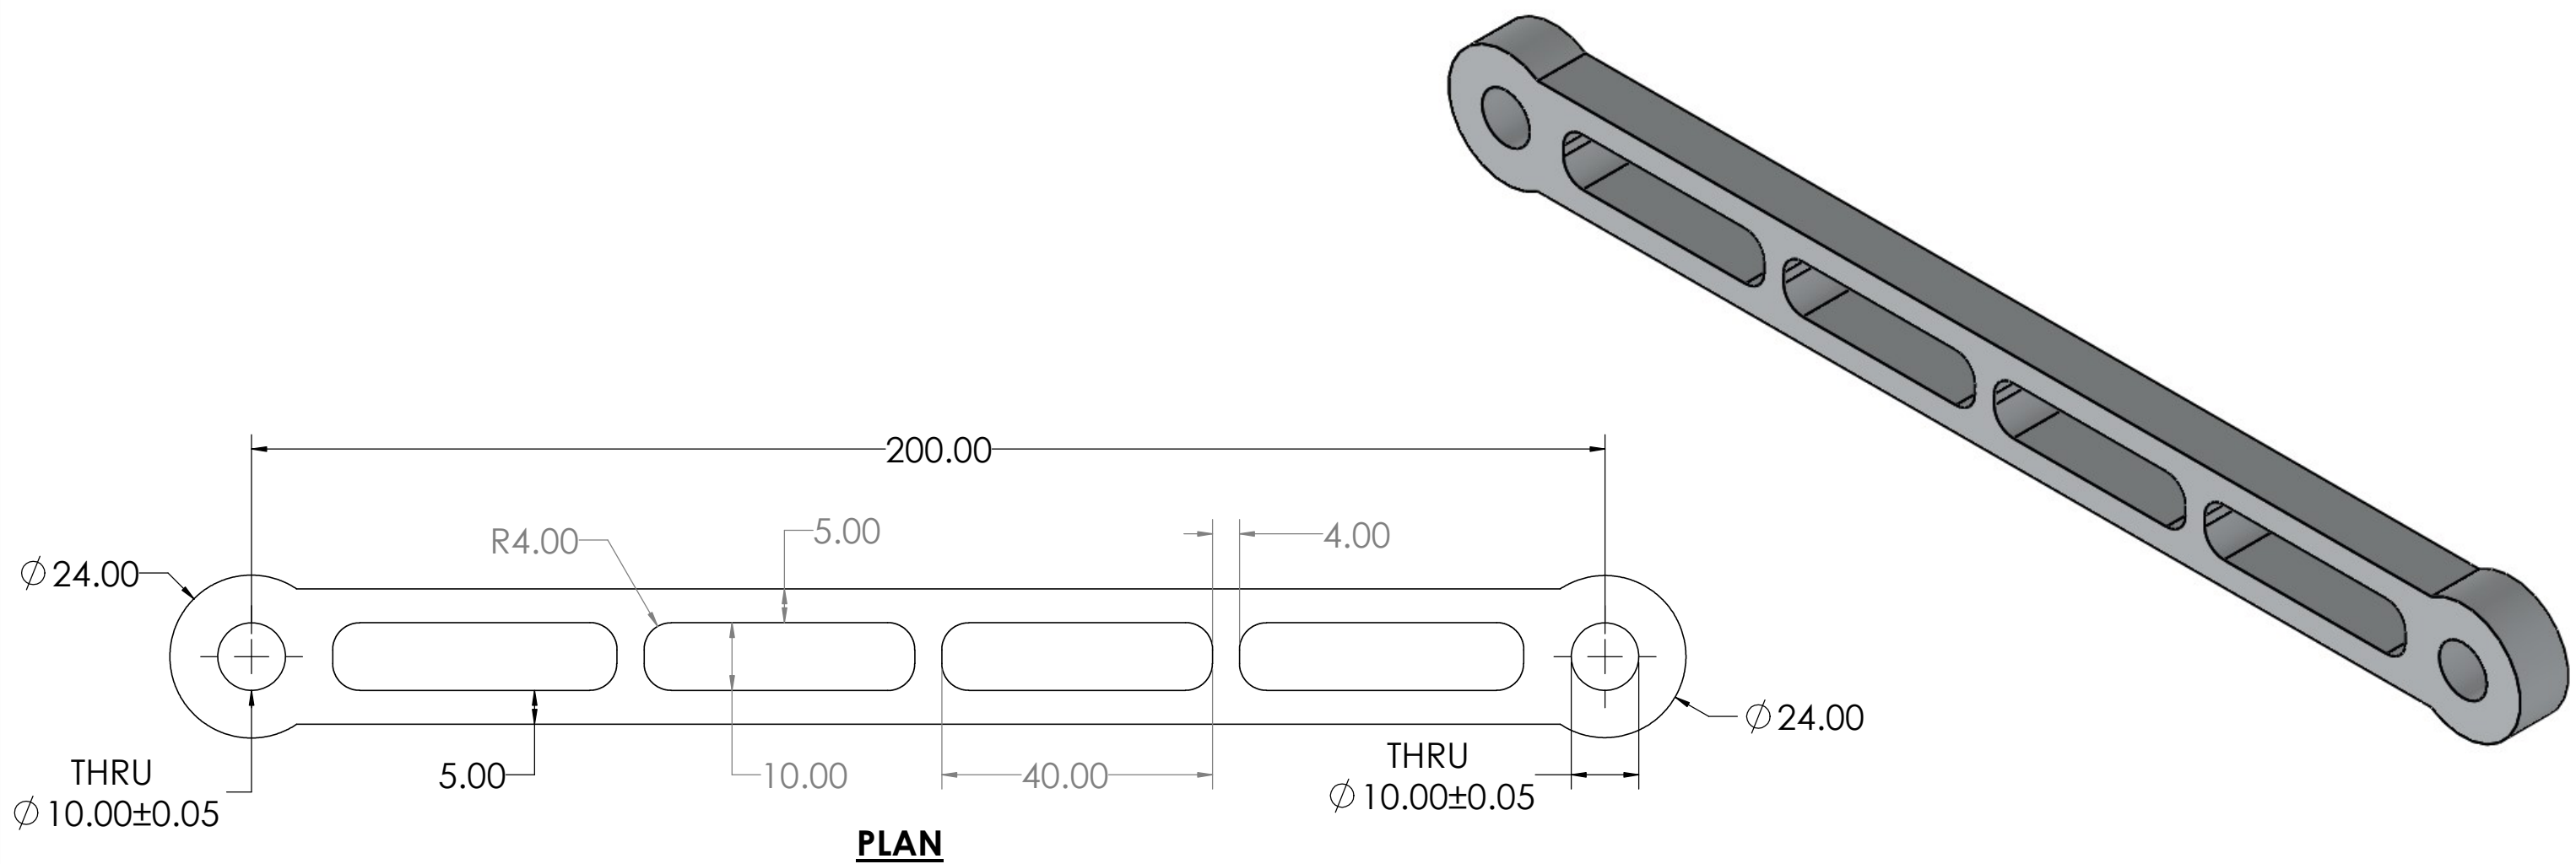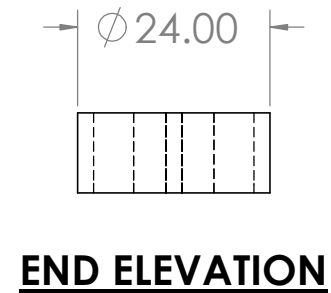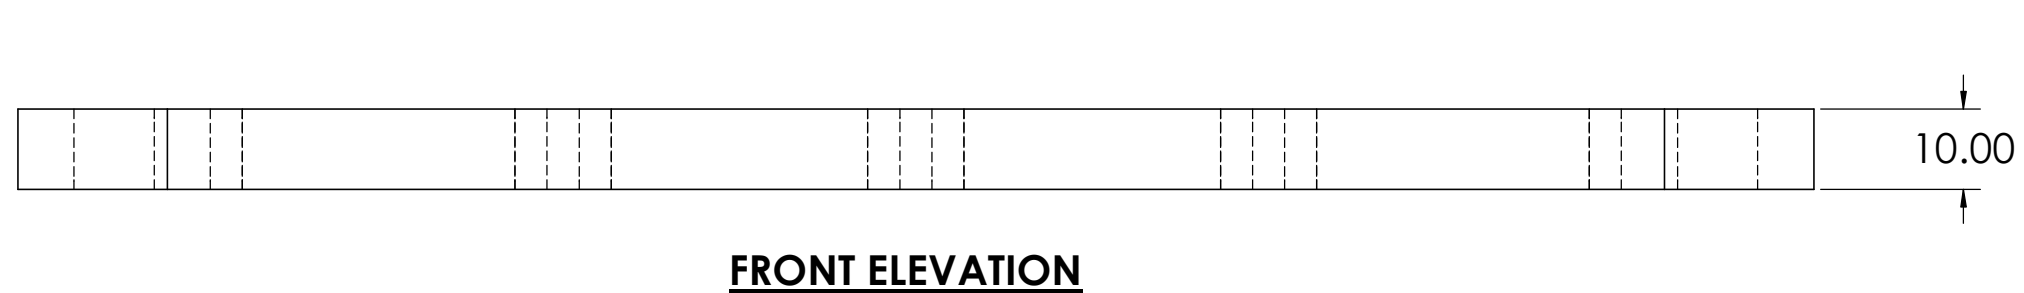


UNLESS OTHERWISE SPECIFIED: DIMENSIONS ARE IN MILLIMETERS TOLERANCES: 0.1		FINISH: 4.5/		DEBURR AND BREAK SHARP EDGES		DO NOT SCALE DRAWING		REVISION	
						TITLE: LOWER LINK 2			
NAME		SIGNATURE		DATE					
DRAWN Govindu Disha				28/06/19					
CHK'D									
APP'VD									
MFG									
Q.A									
				MATERIAL:		DWG NO.		A2	
				ALUMINIUM 6065		1-3			
WEIGHT: 74.15g				SCALE:3:2		SHEET 3 OF 8			

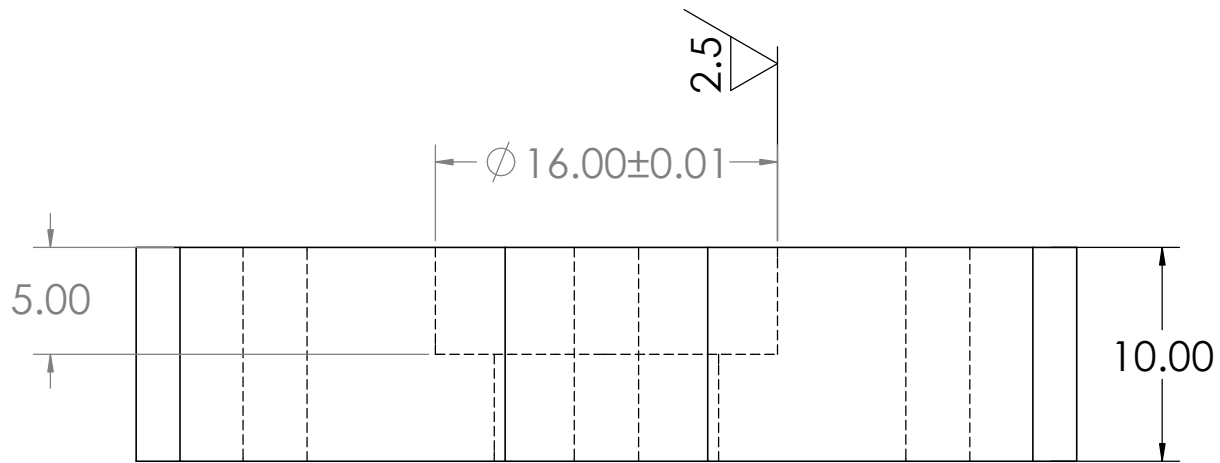


FRONT ELEVATION

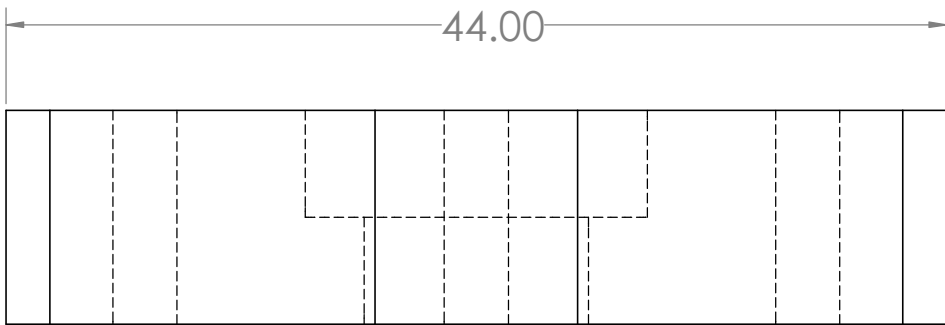


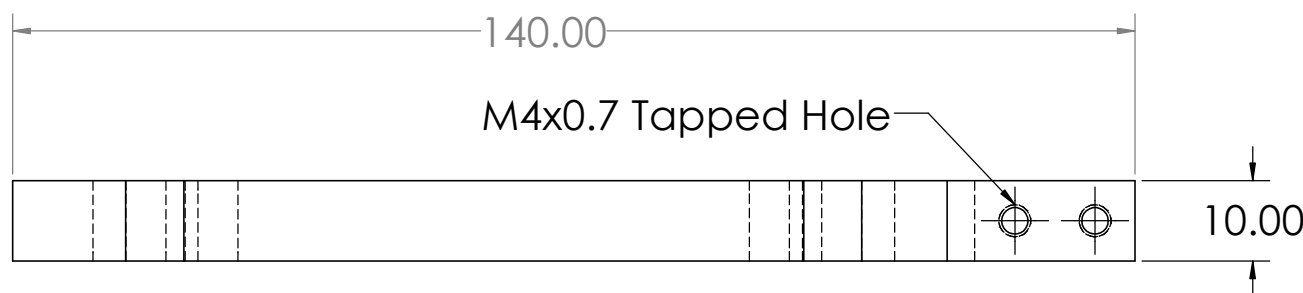
END ELEVATION

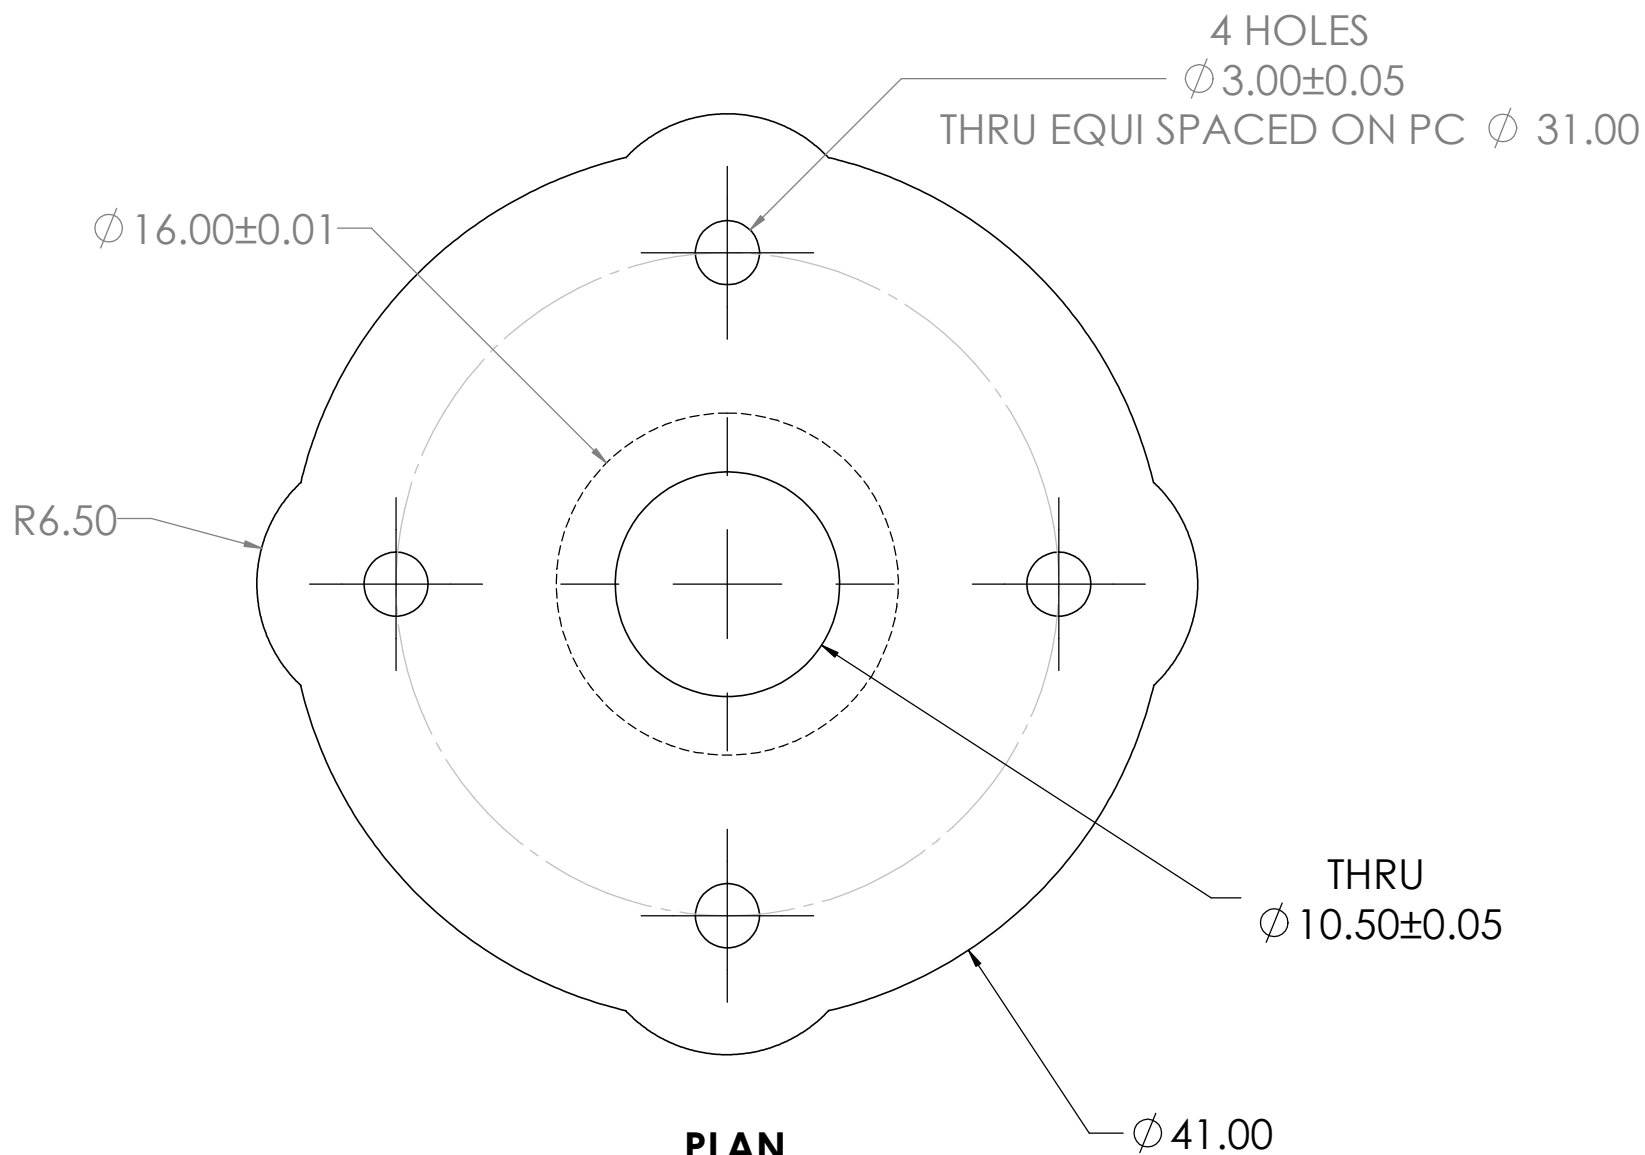


PLAN

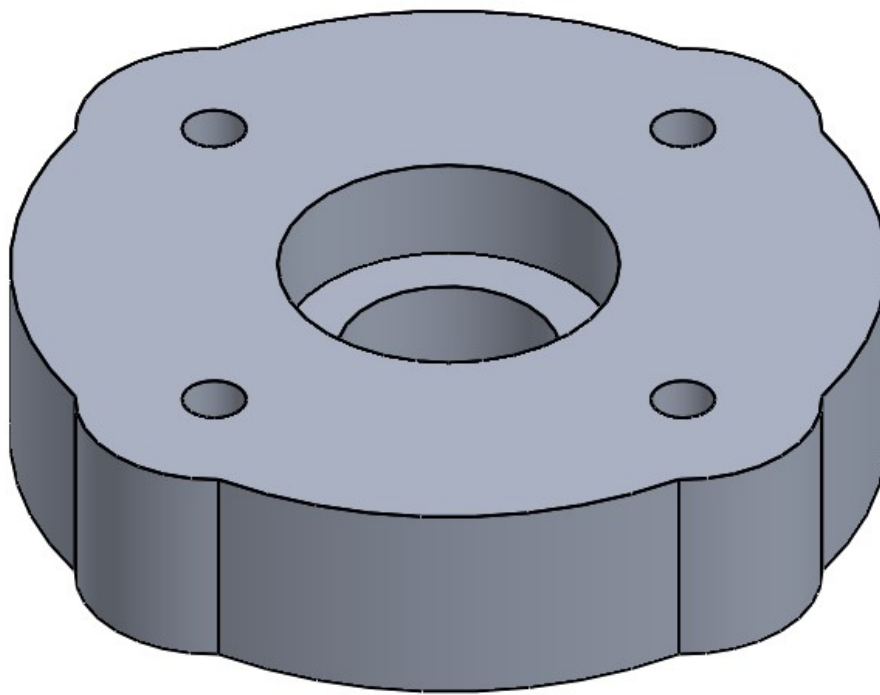


UNLESS OTHERWISE SPECIFIED: DIMENSIONS ARE IN MILLIMETERS TOLERANCES: 0.1				FINISH: <div>4.5/</div>		DEBURR AND BREAK SHARP EDGES		DO NOT SCALE DRAWING		REVISION	
		NAME		SIGNATURE		DATE		TITLE:			
DRAWN		Govindu Dilshan				28/06/19		UPPER LINK CUP			
CHK'D											
APPVD											
MFG											
Q.A											
						MATERIAL: ALUMINIUM 6065		DWG NO.		1-4	
						WEIGHT: 32.08g		SCALE: 4:1		SHEET 4 OF 8	
										A2	




FRONT ELEVATION

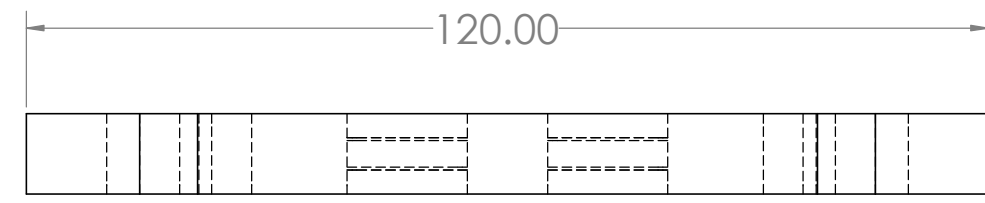






END ELEVATION

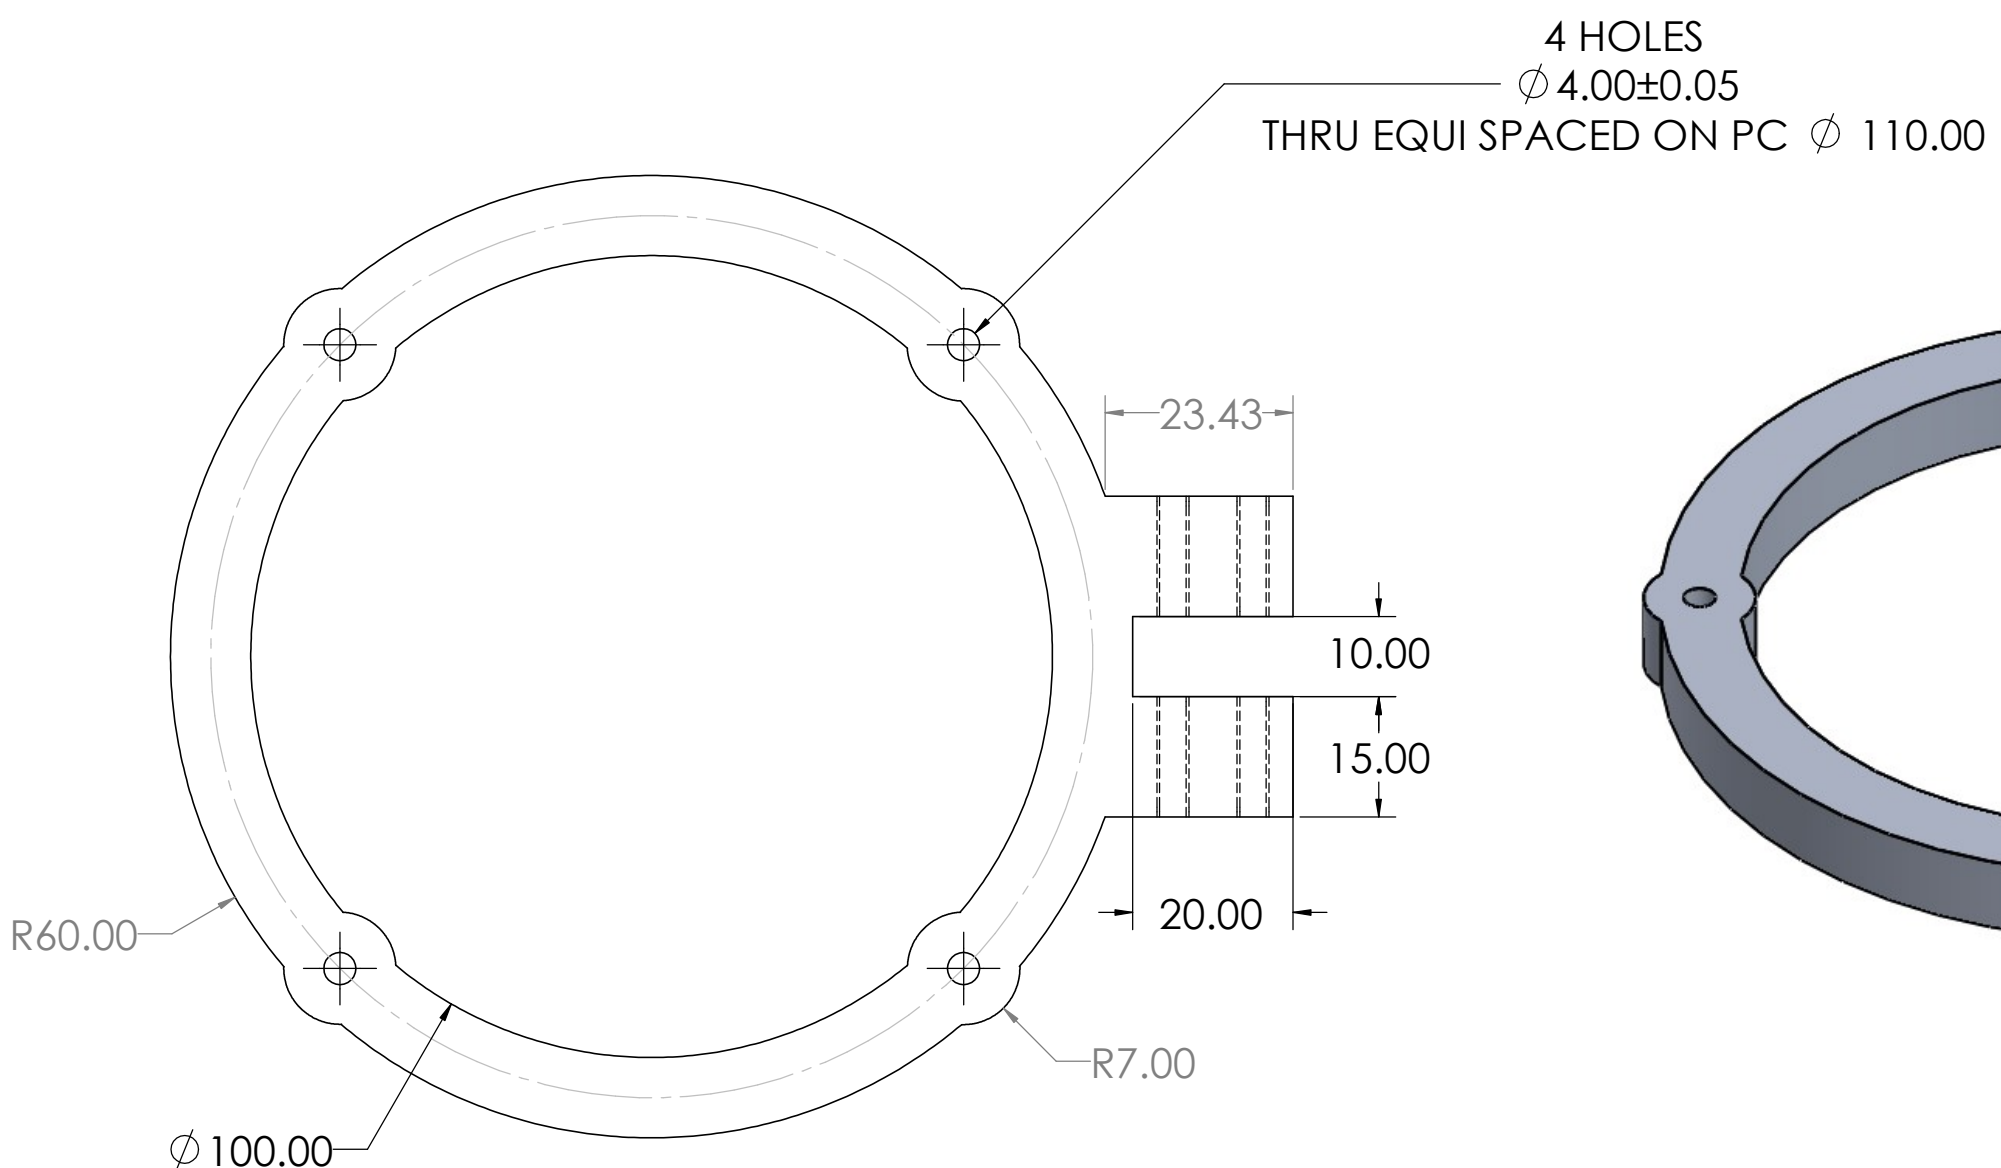

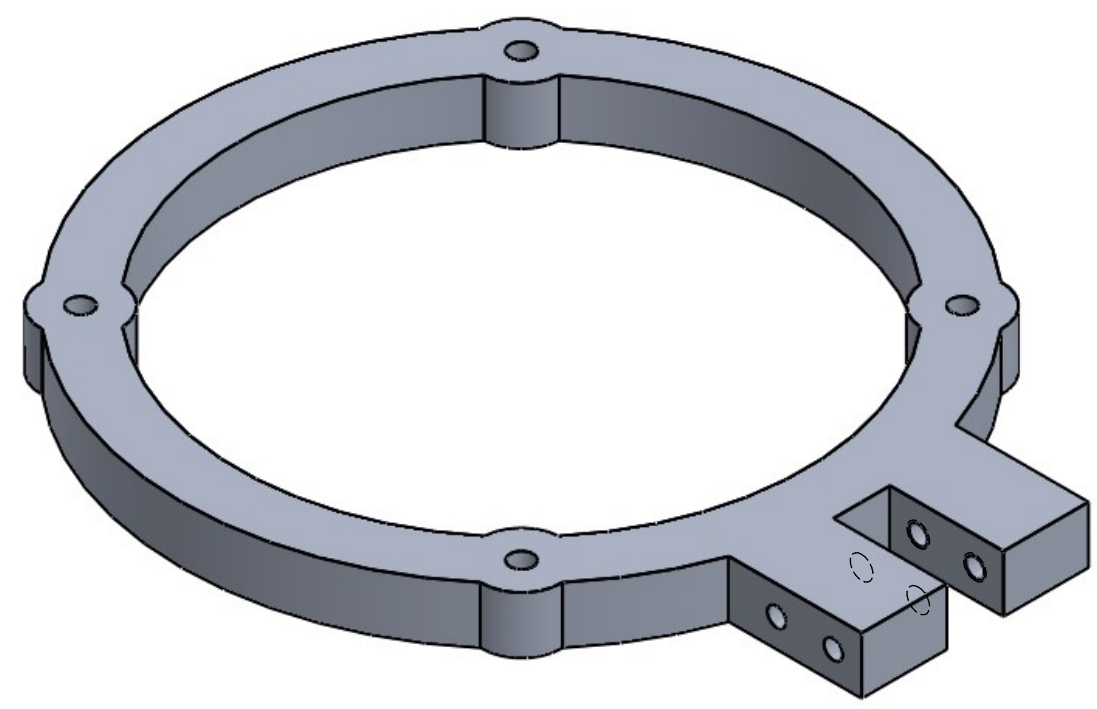





PLAN

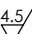

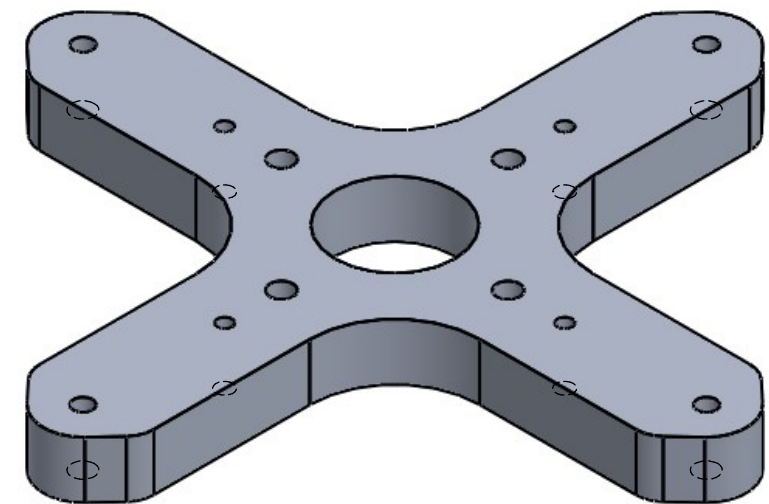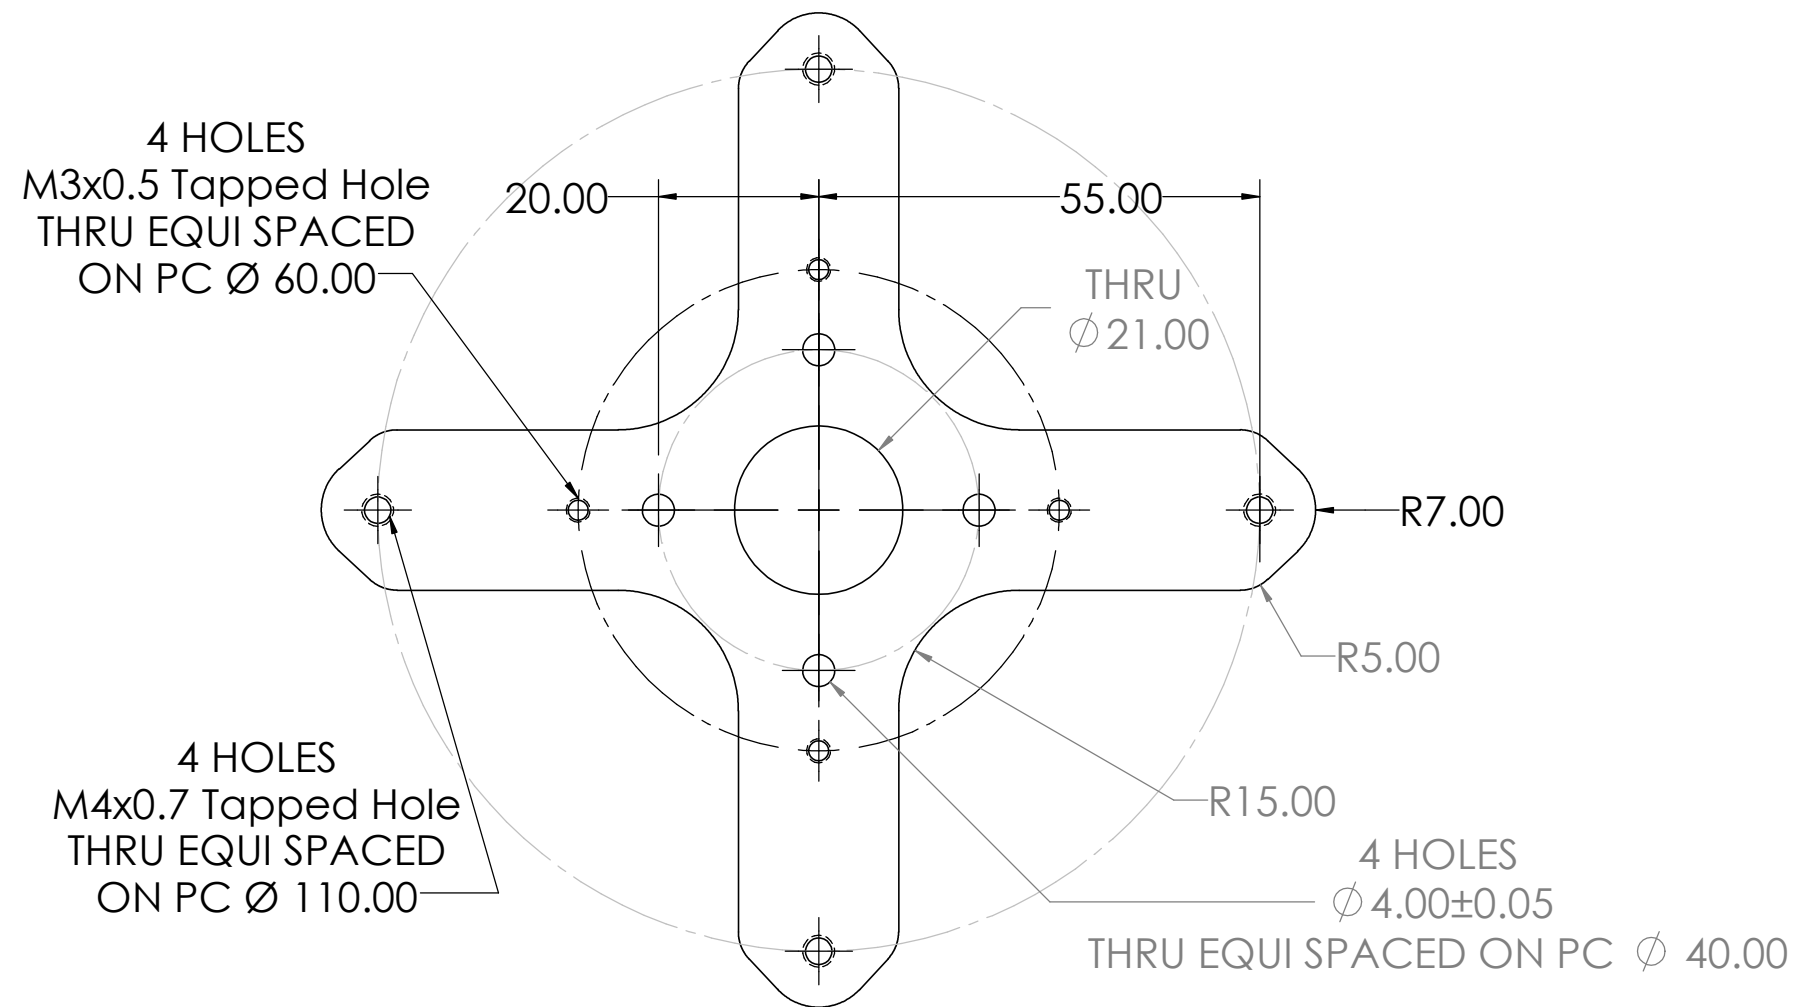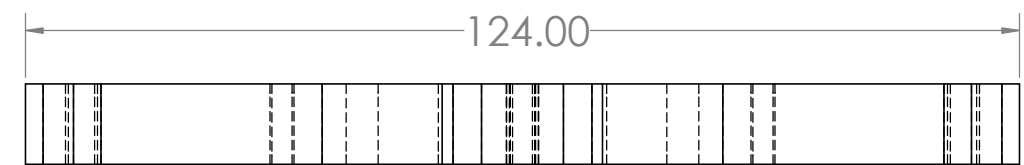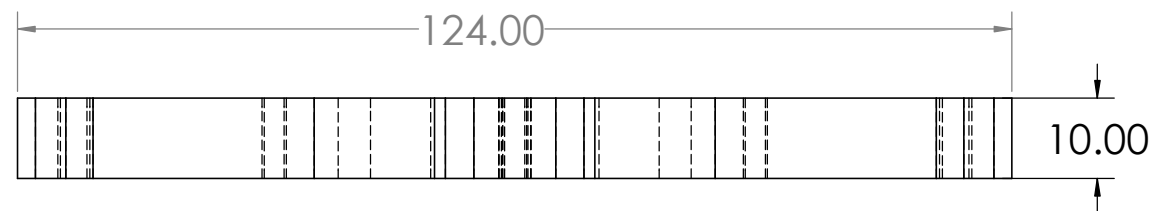


UNLESS OTHERWISE SPECIFIED: DIMENSIONS ARE IN MILLIMETERS TOLERANCES: 0.1				FINISH: <div>4.5/</div> 		DEBURR AND BREAK SHARP EDGES		DO NOT SCALE DRAWING		REVISION	
NAME		SIGNATURE		DATE				TITLE:			
DRAWN Govindu Dilshan				28/06/19				MOTOR GUARD			
CHK'D											
APP'VD											
MFG											
Q.A											
						</					

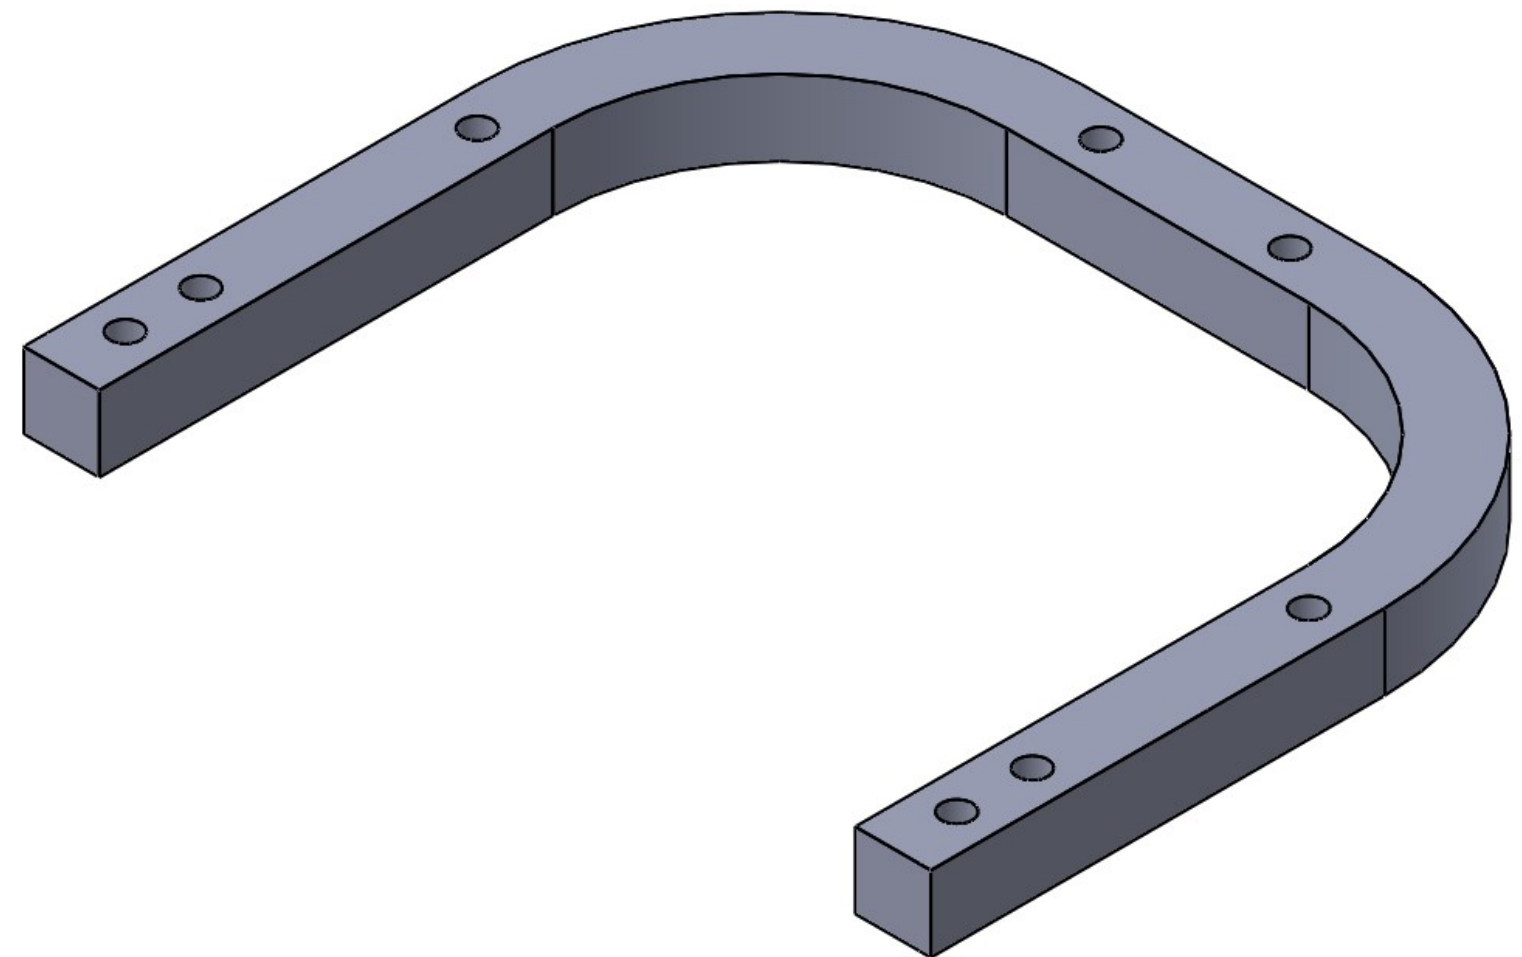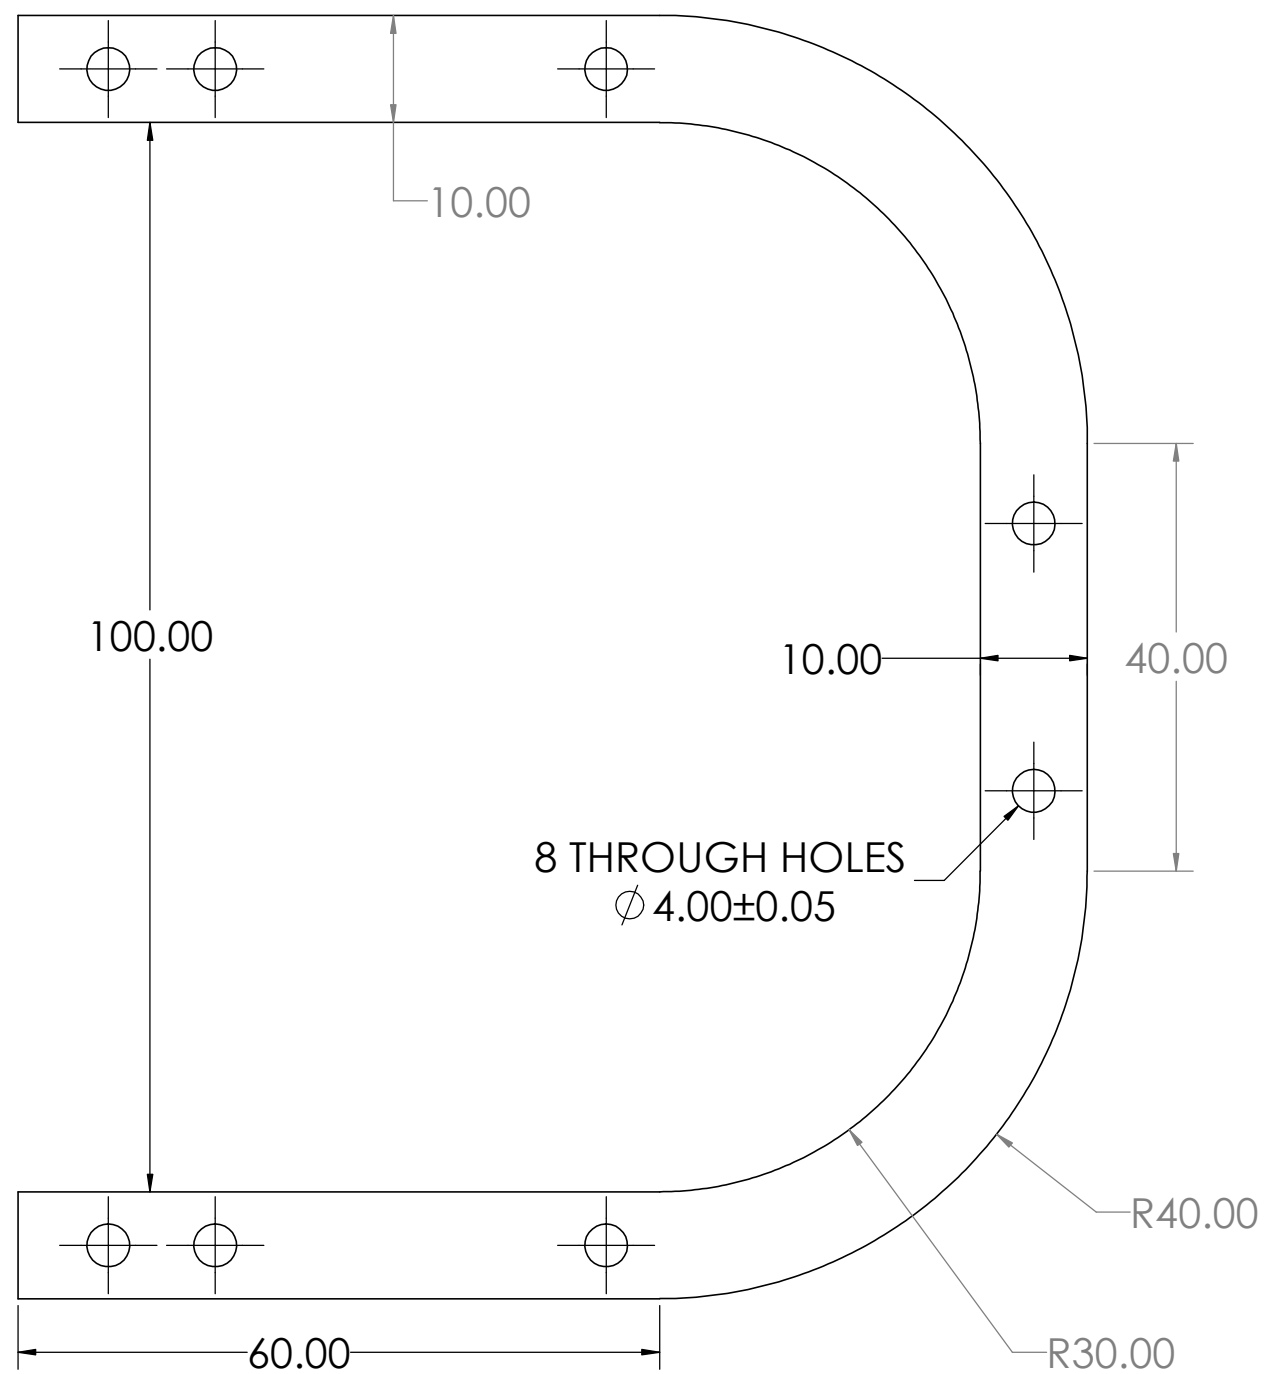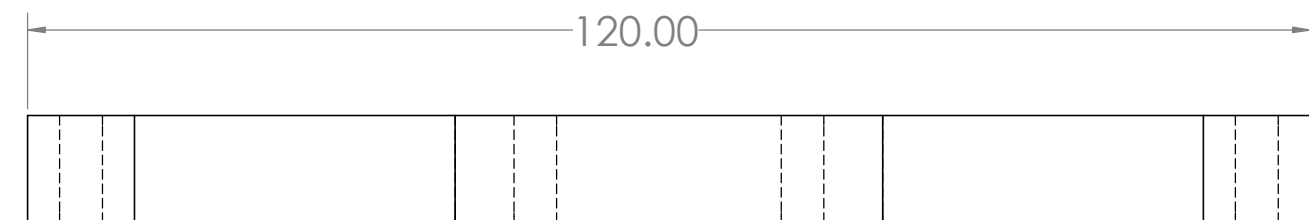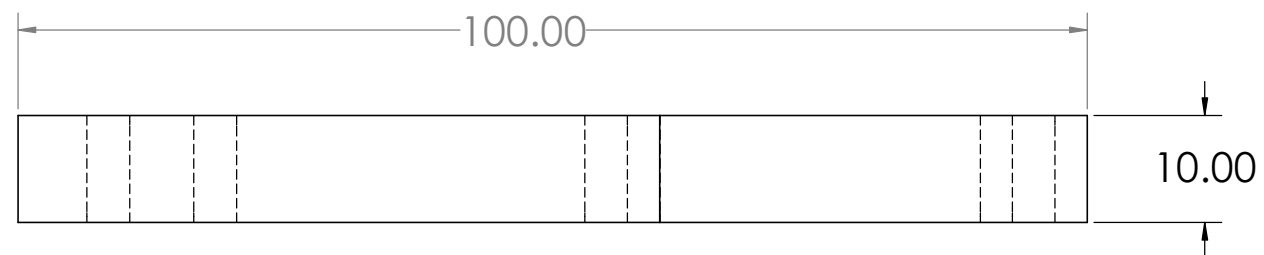


UNLESS OTHERWISE SPECIFIED: DIMENSIONS ARE IN MILLIMETERS TOLERANCES: 0.1		FINISH: 4.5/ 		DEBURR AND BREAK SHARP EDGES		DO NOT SCALE DRAWING		REVISION	
						TITLE: <h1>MOTOR MOUNT</h1>			
NAME		SIGNATURE		DATE					
DRAWN: Govindu Dilshan				28/06/19					
CHK'D									
APP'VD									
MFG									
Q.A						MATERIAL:			
						ALUMINIUM 6065		DWG NO.	
						W81GT: 110.21g		A2	
						SCALE:3:2		SHEET 6 OF 8	




UNLESS OTHERWISE SPECIFIED: DIMENSIONS ARE IN MILLIMETERS TOLERANCES: 0.1		FINISH: <div>4.5/</div>		DEBURR AND BREAK SHARP EDGES		DO NOT SCALE DRAWING		REVISION			
						TITLE: U BRACKET					
DRAWN		NAME		SIGNATURE						DATE	
CHK'D										28/06/19	
APP'VD											
MFG											
Q.A.											
				MATERIAL:		DWG NO.		A2			
				ALUMINIUM 6065		1-7					
				WEIGHT: 25.99g		SCALE:2:1		SHEET 7 OF 8			

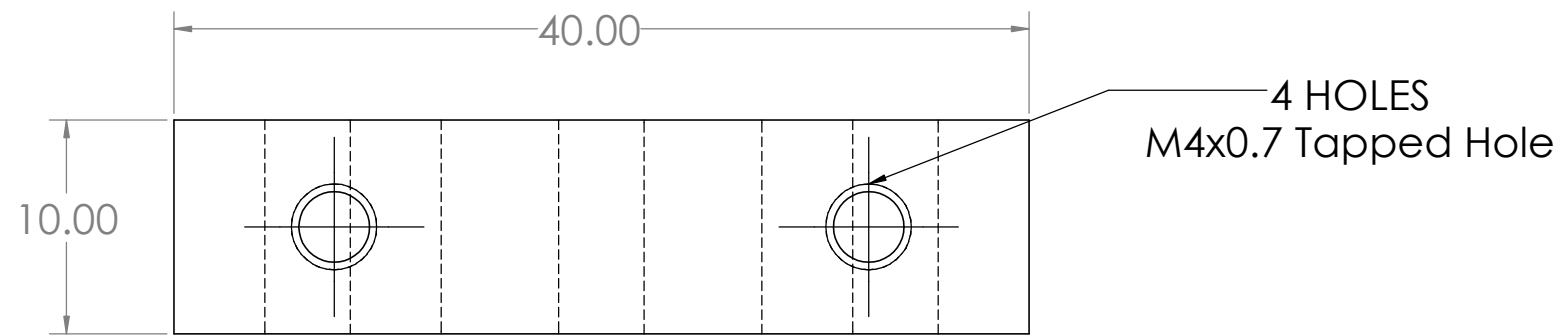


FRONT ELEVATION

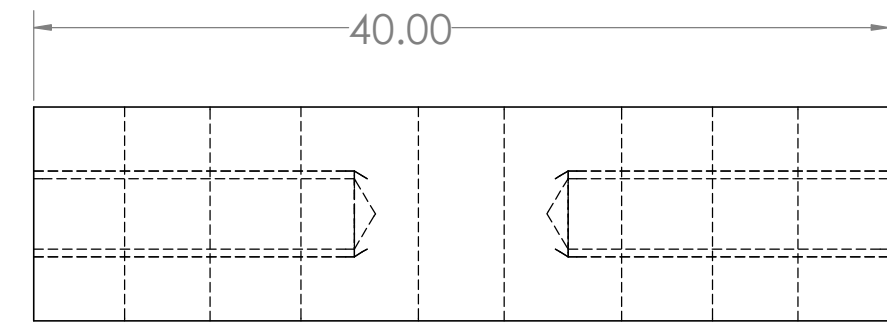

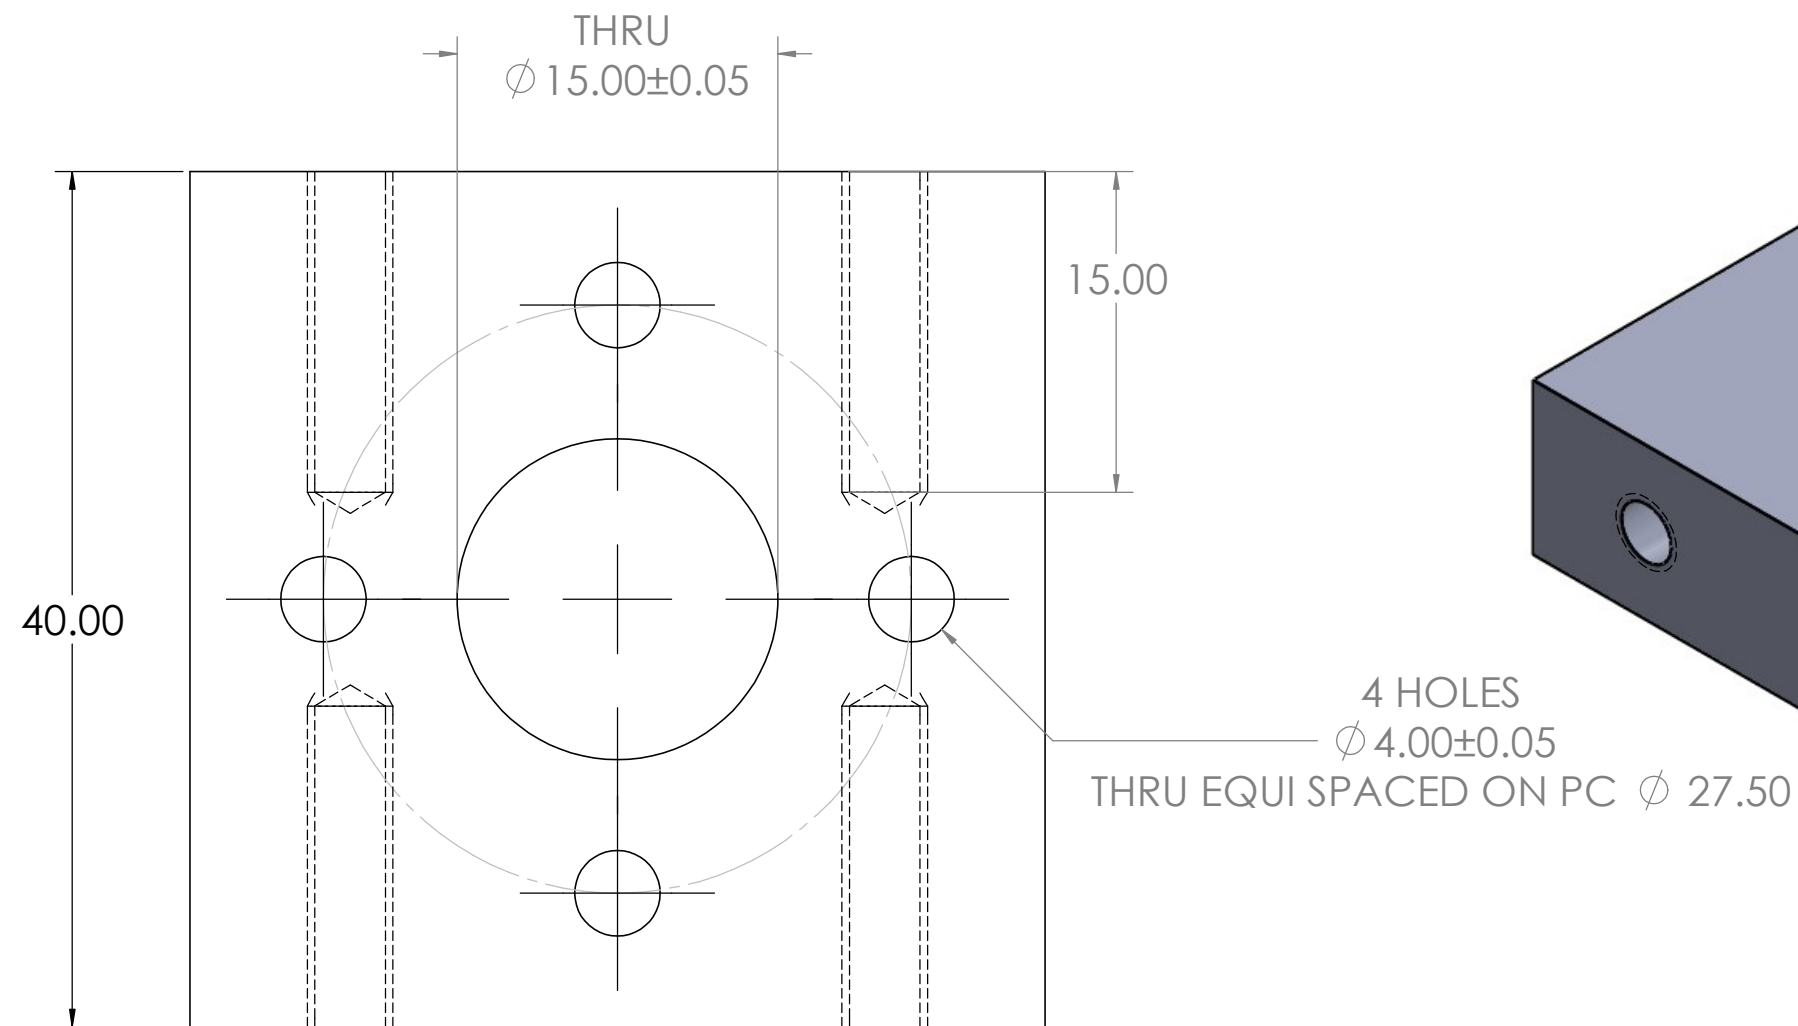

END ELEVATION

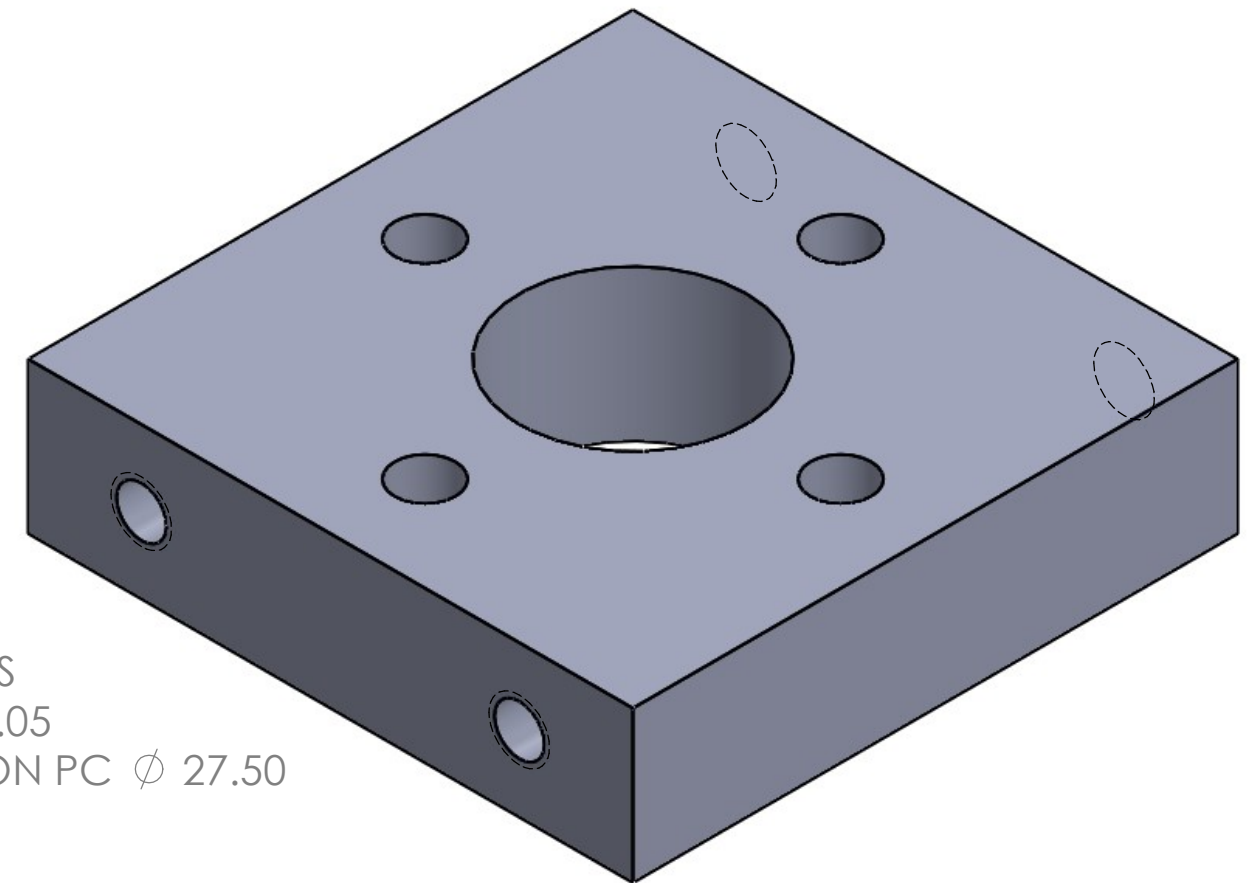

PLAN



UNLESS OTHERWISE SPECIFIED: DIMENSIONS ARE IN MILLIMETERS TOLERANCES: 0.1		FINISH: 4.5/ 		DEBURR AND BREAK SHARP EDGES		DO NOT SCALE DRAWING		REVISION	
						TITLE: <h1>U BRACKET MOUNT</h1>			
	NAME	SIGNATURE	DATE						
DRAWN	Govindu Dilshan		28/06/19						
CHK'D									
APP'VD									
MFG						DWG NO.		1-8 A2	
Q.A						MATERIAL:			
		ALUMINIUM 6065				SCALE: 4:1		SHEET 8 OF 8	
		WEIGHT: 13.21g							