

12 11 10 9 8 7 6 5 4 3 2 1

H

H

G

G

FRONT ELEVATION

END ELEVATION

F

F

E

E

D

D

C

C

B

B

A

A

R12.00

THRU
 $\phi 8.00 \pm 0.05$

5.00

R7.00

R3.00

5.00

R3.00

4.00

THRU

$\phi 14.00 \pm 0.05$


R20.50


4 HOLES
 $\phi 3.00 \pm 0.05$
THRU EQUI SPACED ON PC $\phi 31.00$


44.00

10.00


PLAN

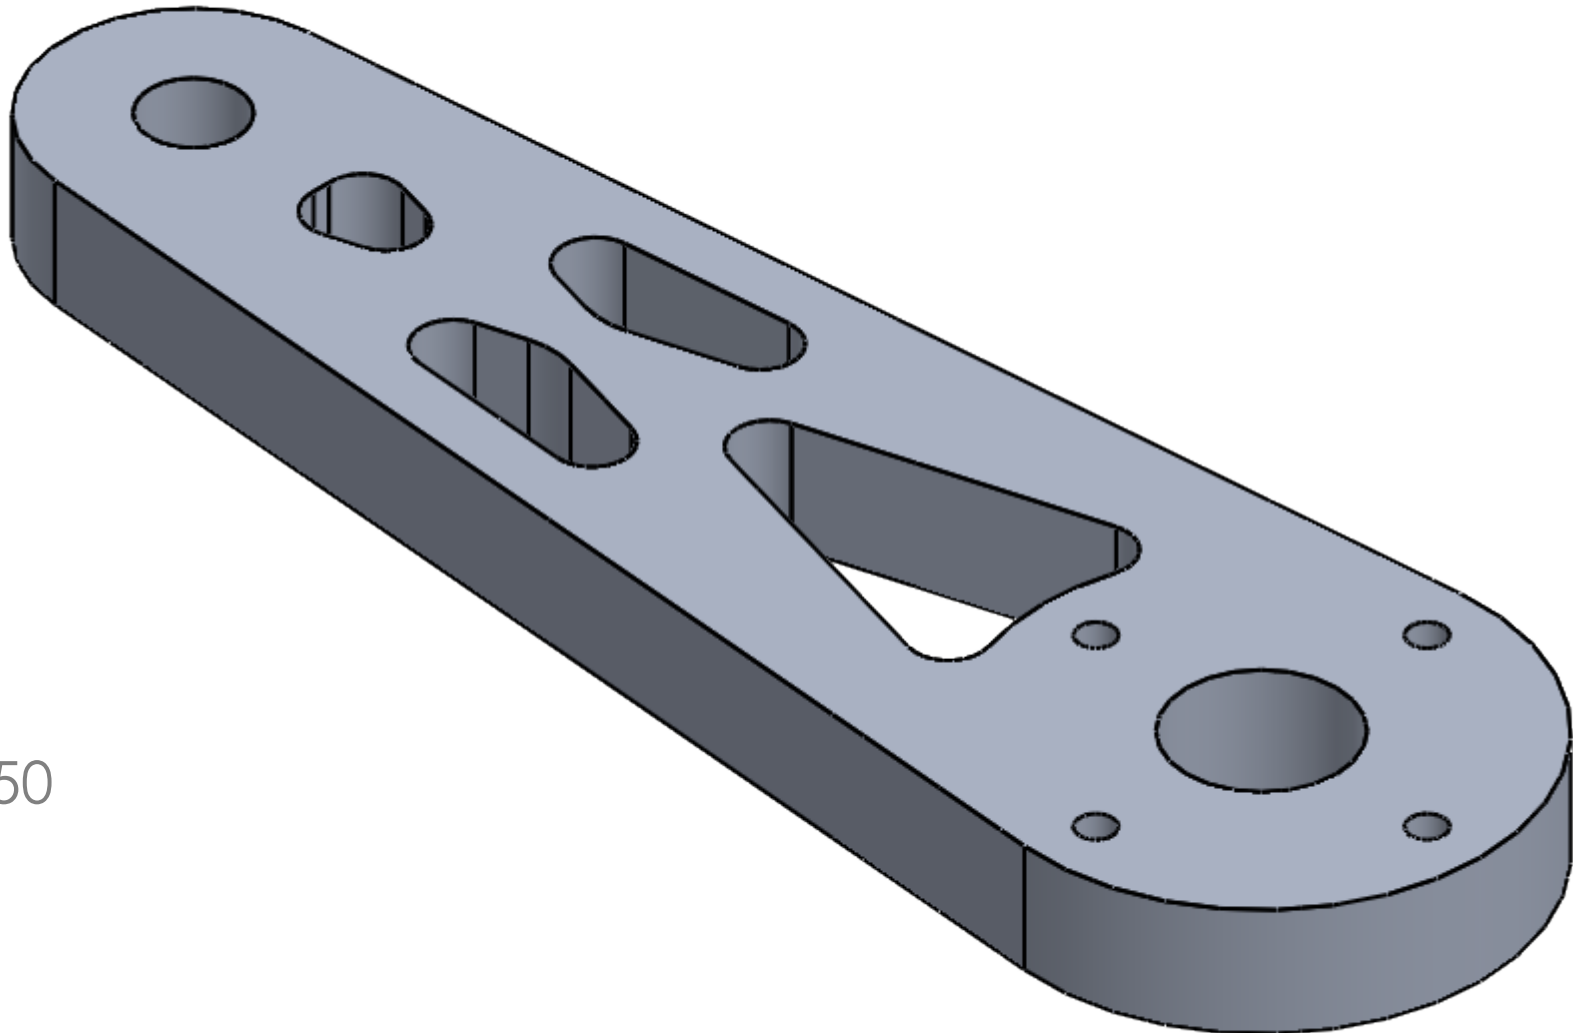


UNLESS OTHERWISE SPECIFIED: DIMENSIONS ARE IN MILLIMETERS TOLERANCES: 0.1				FINISH:		DEBURR AND BREAK SHARP EDGES		DO NOT SCALE DRAWING		REVISION			
				4.5/									
NAME		SIGNATURE		DATE		TITLE: UPPER LINK							
DRAWN		Govindu Dilshan		28/06/19									
CHK'D													
APP'VD													
MFG													
Q.A						MATERIAL:		DWG NO.					
						ALUMINIUM 6065		1-1				A2	
						WEIGHT: 80.07g		SCALE:2:1				SHEET 1 OF 8	

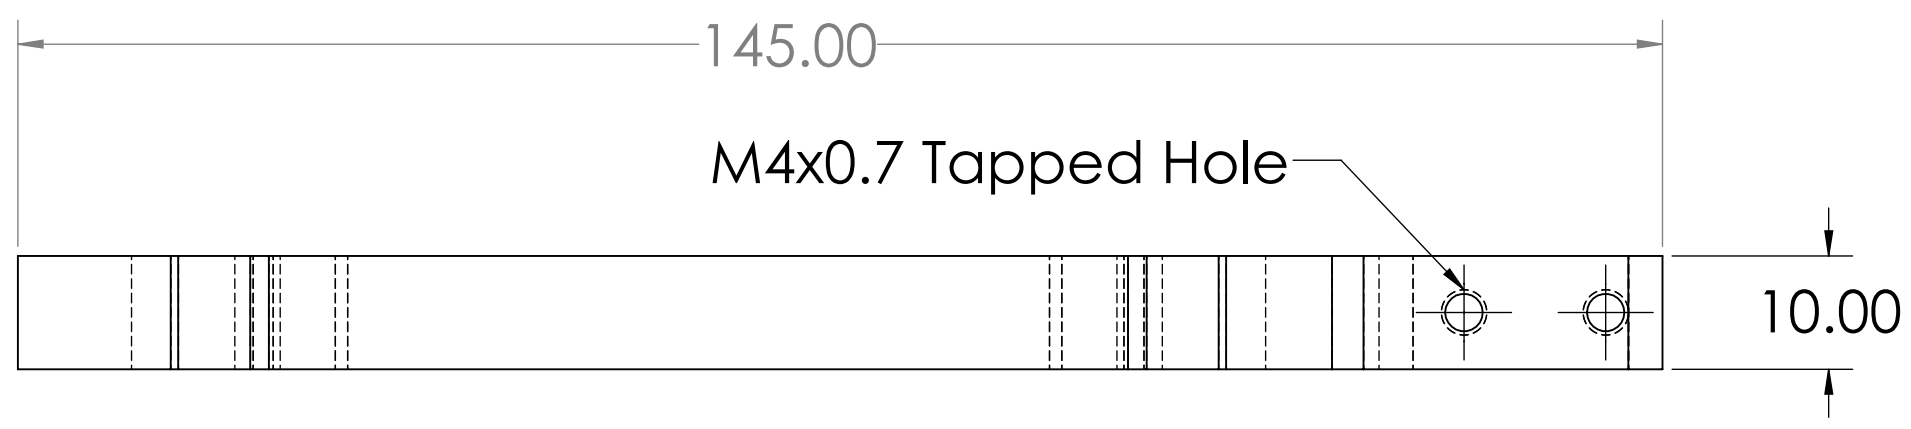


FRONT ELEVATION

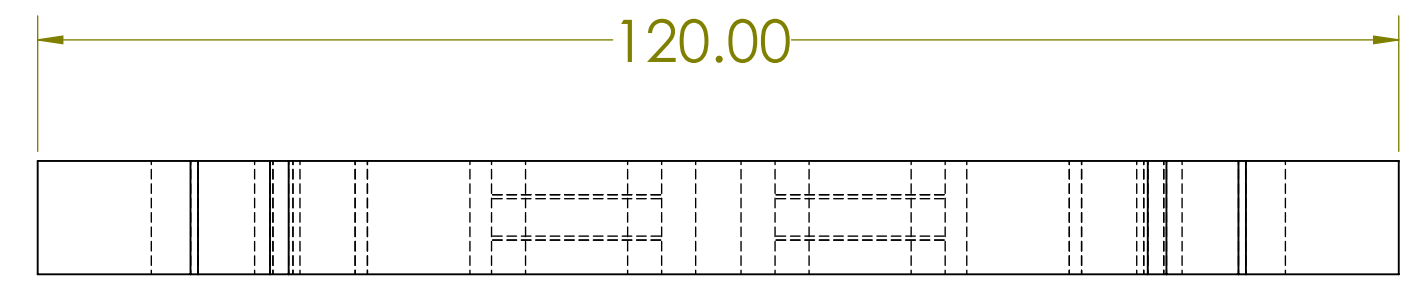


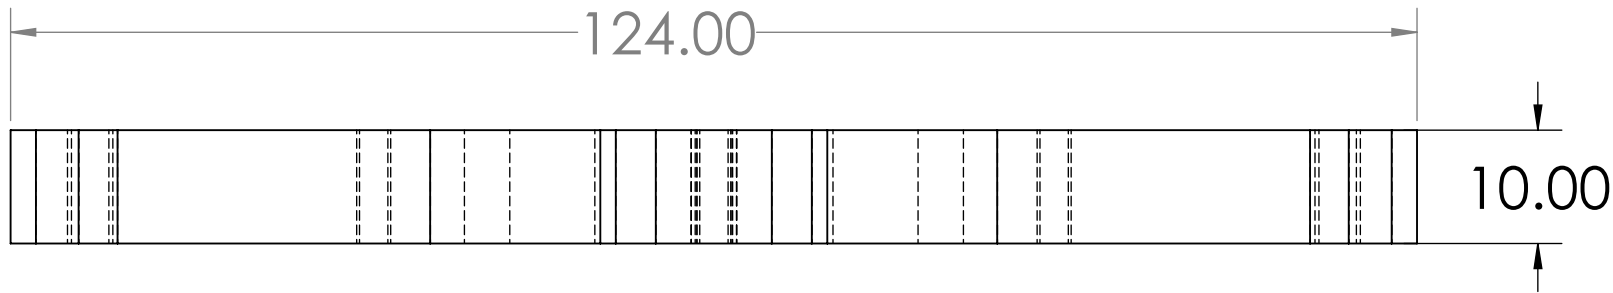
END ELEVATION

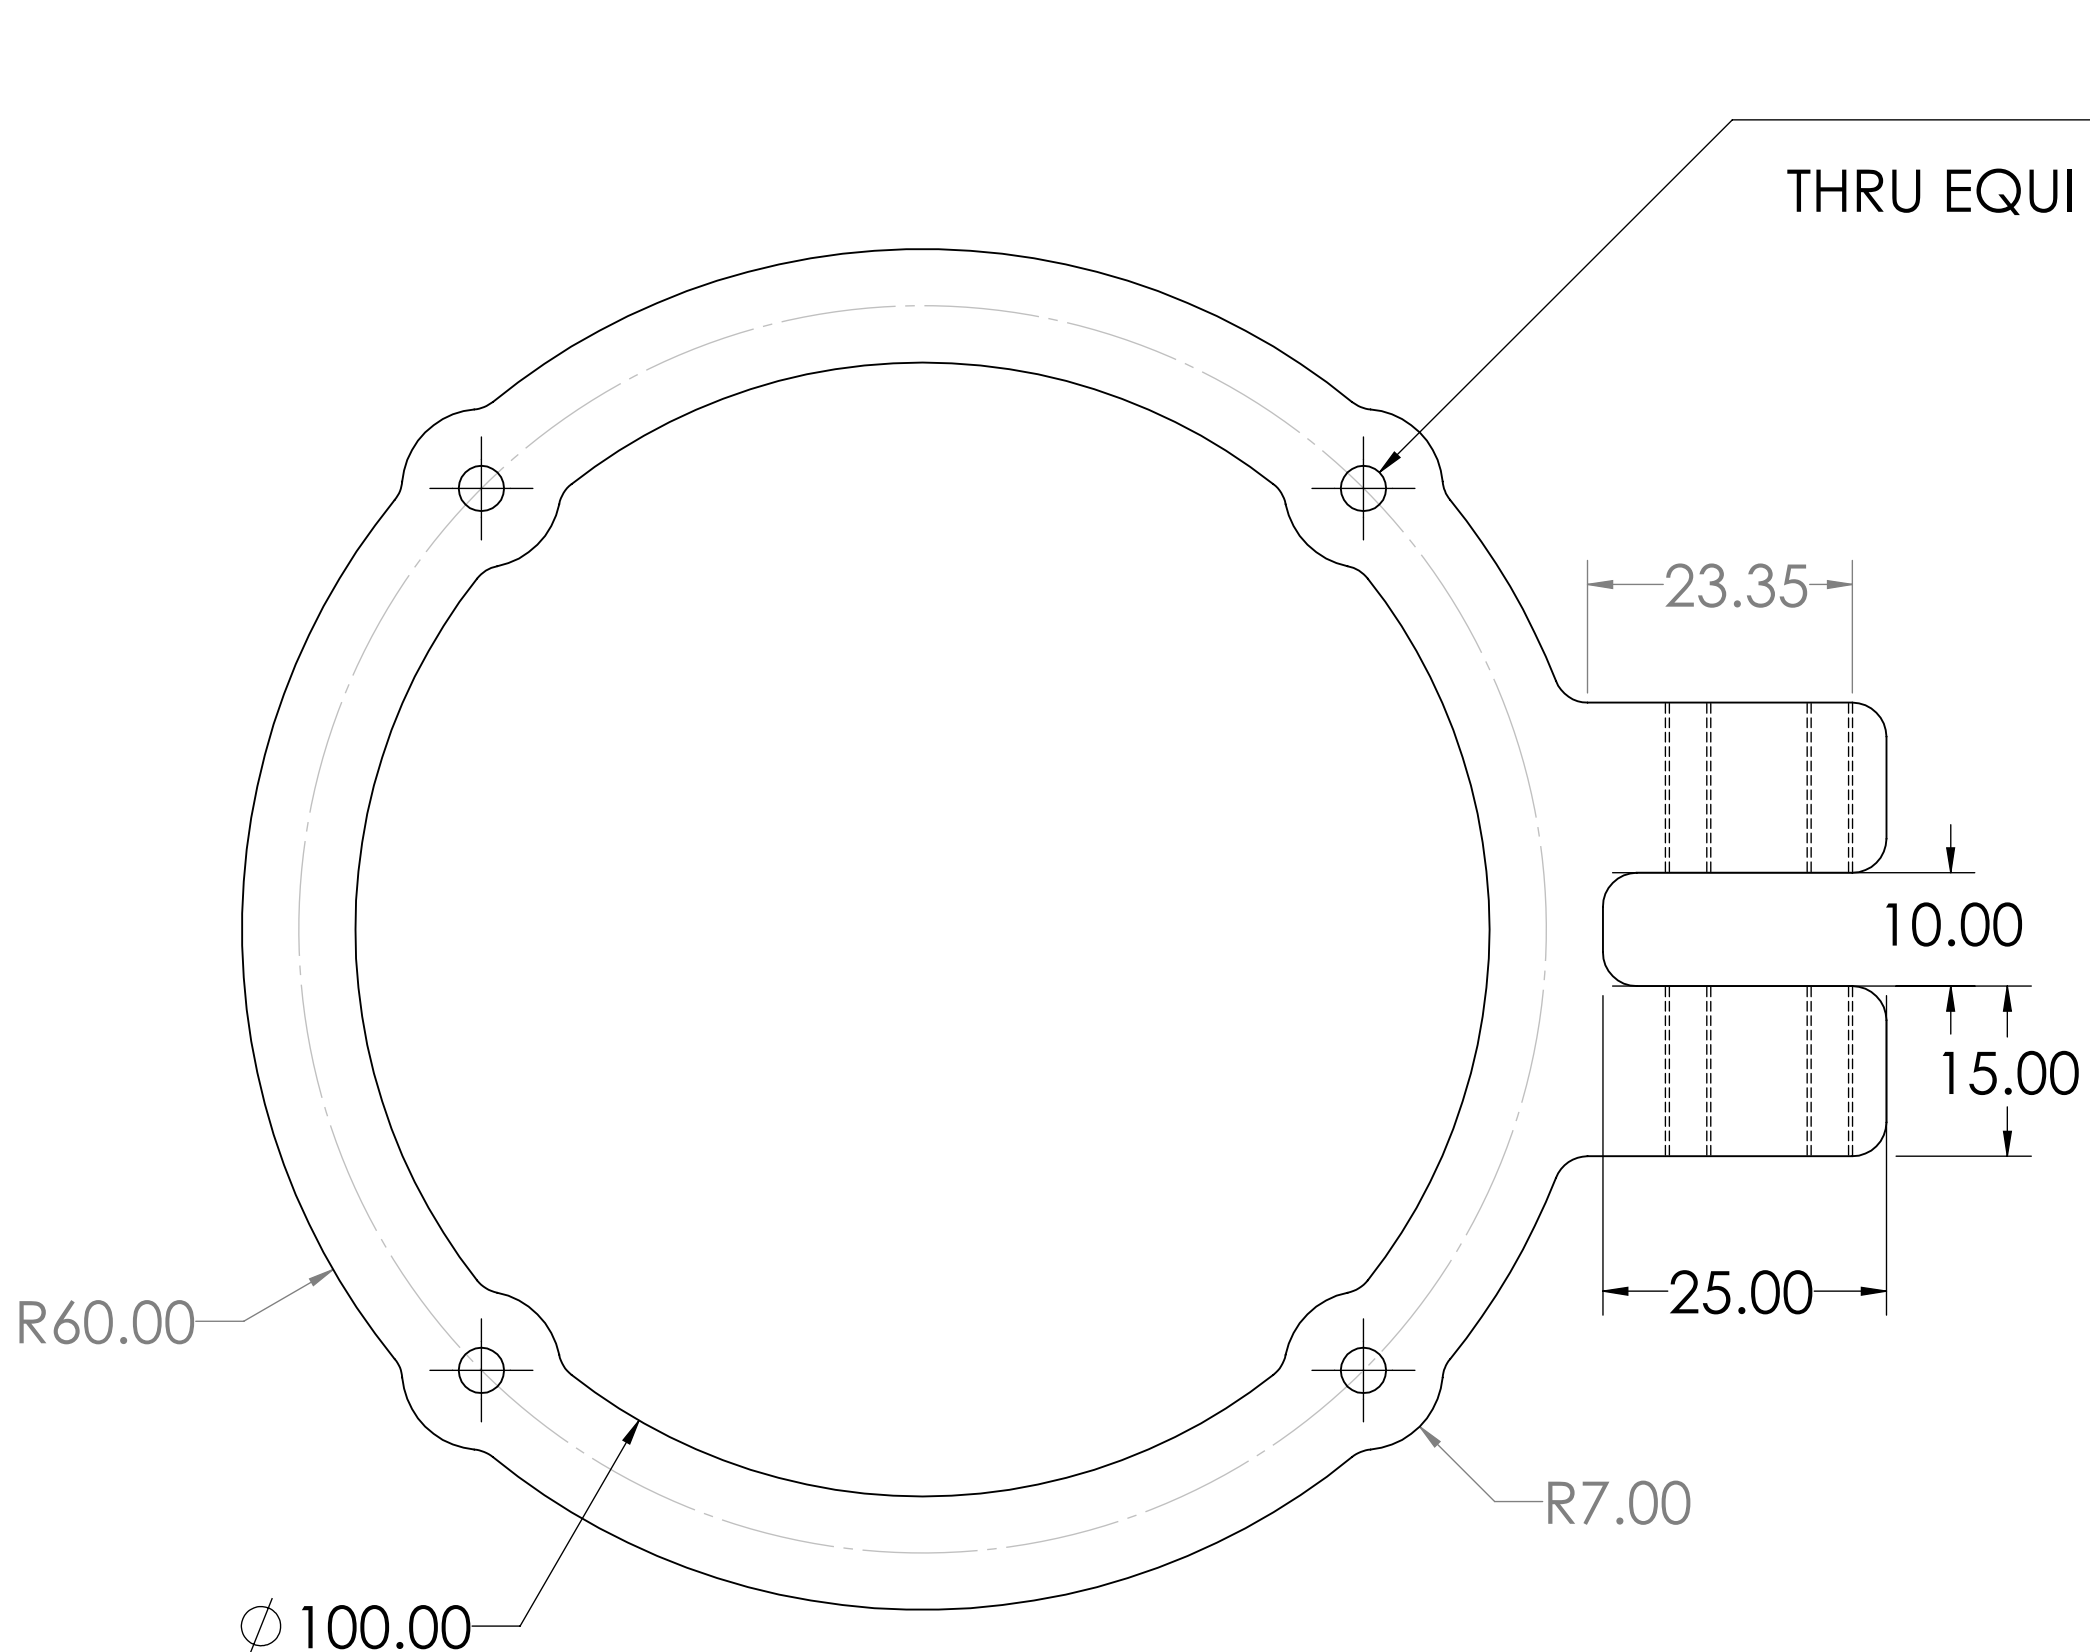


PLAN

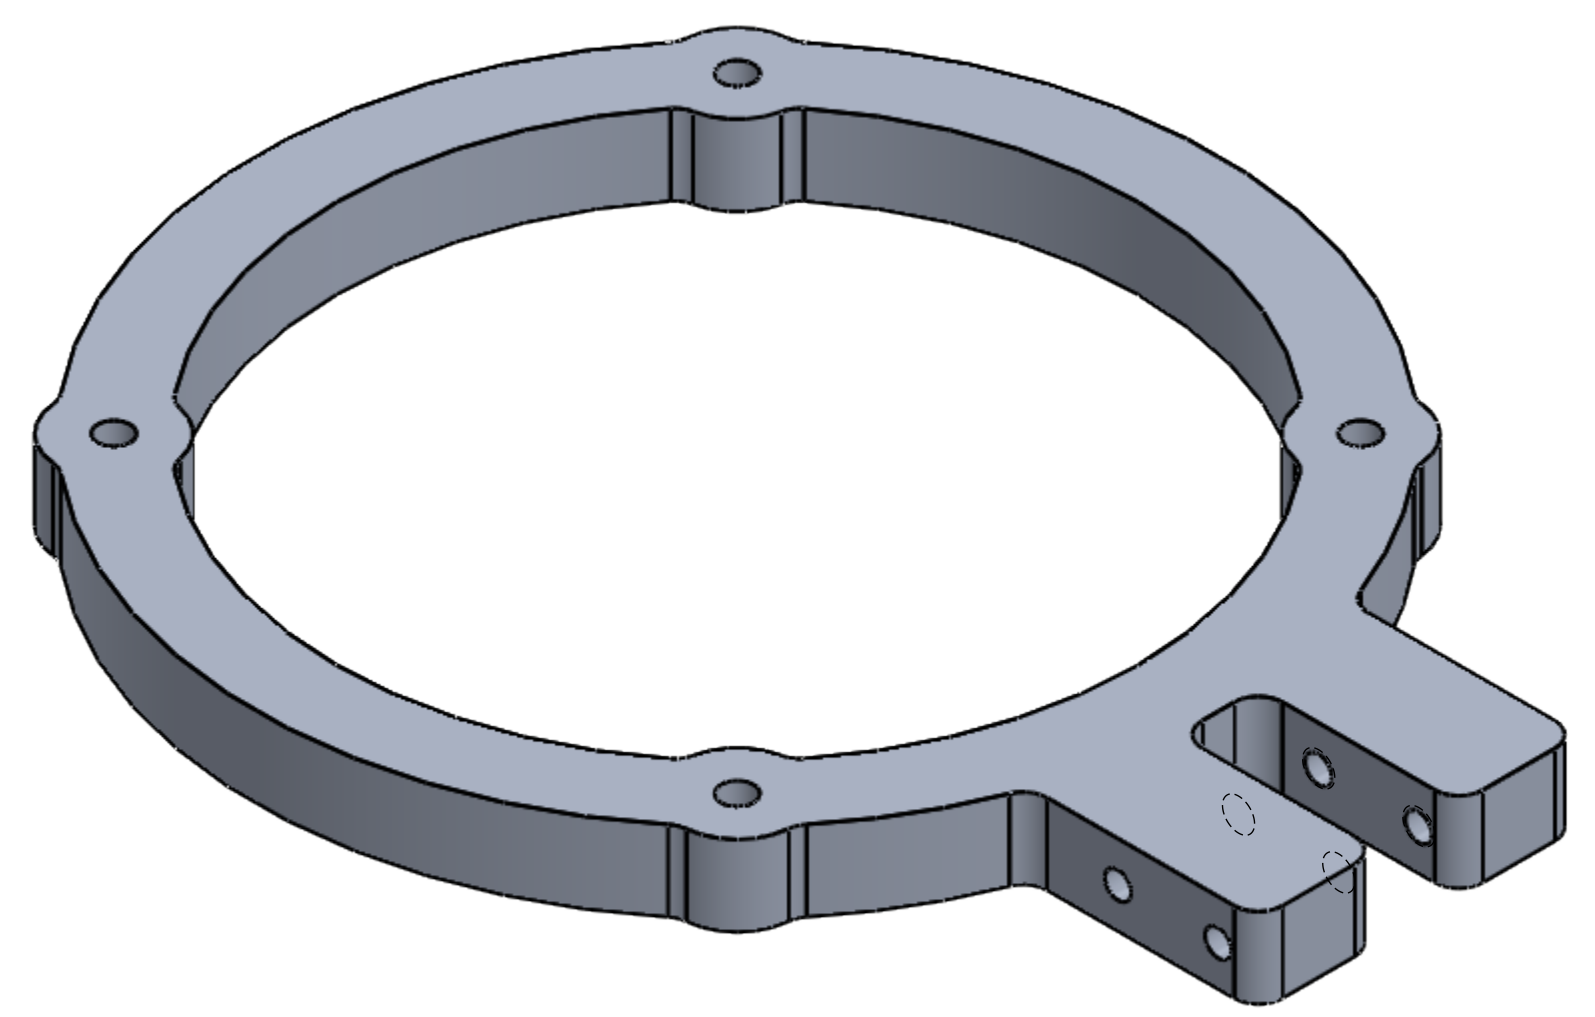


UNLESS OTHERWISE SPECIFIED: DIMENSIONS ARE IN MILLIMETERS TOLERANCES: 0.1				FINISH: <div>4.5</div>		DEBURR AND BREAK SHARP EDGES		DO NOT SCALE DRAWING		REVISION			
NAME		SIGNATURE		DATE				TITLE:					
DRAWN Govindu Dilshan				28/06/19				MOTOR GUARD					
CHK'D													
APPR'VD													
MFG													
Q.A						MATERIAL: ALUMINIUM 6065		DWG NO.		1-5		A2	
						WEIGHT: 110.89g		SCALE:3:2		SHEET 4 OF 8			




FRONT ELEVATION

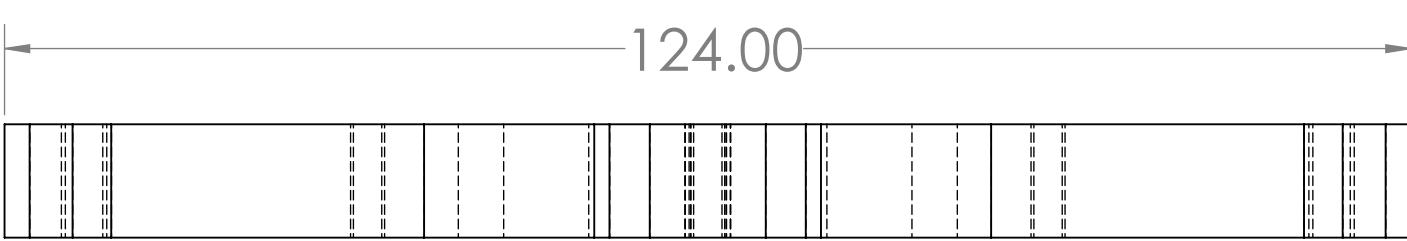


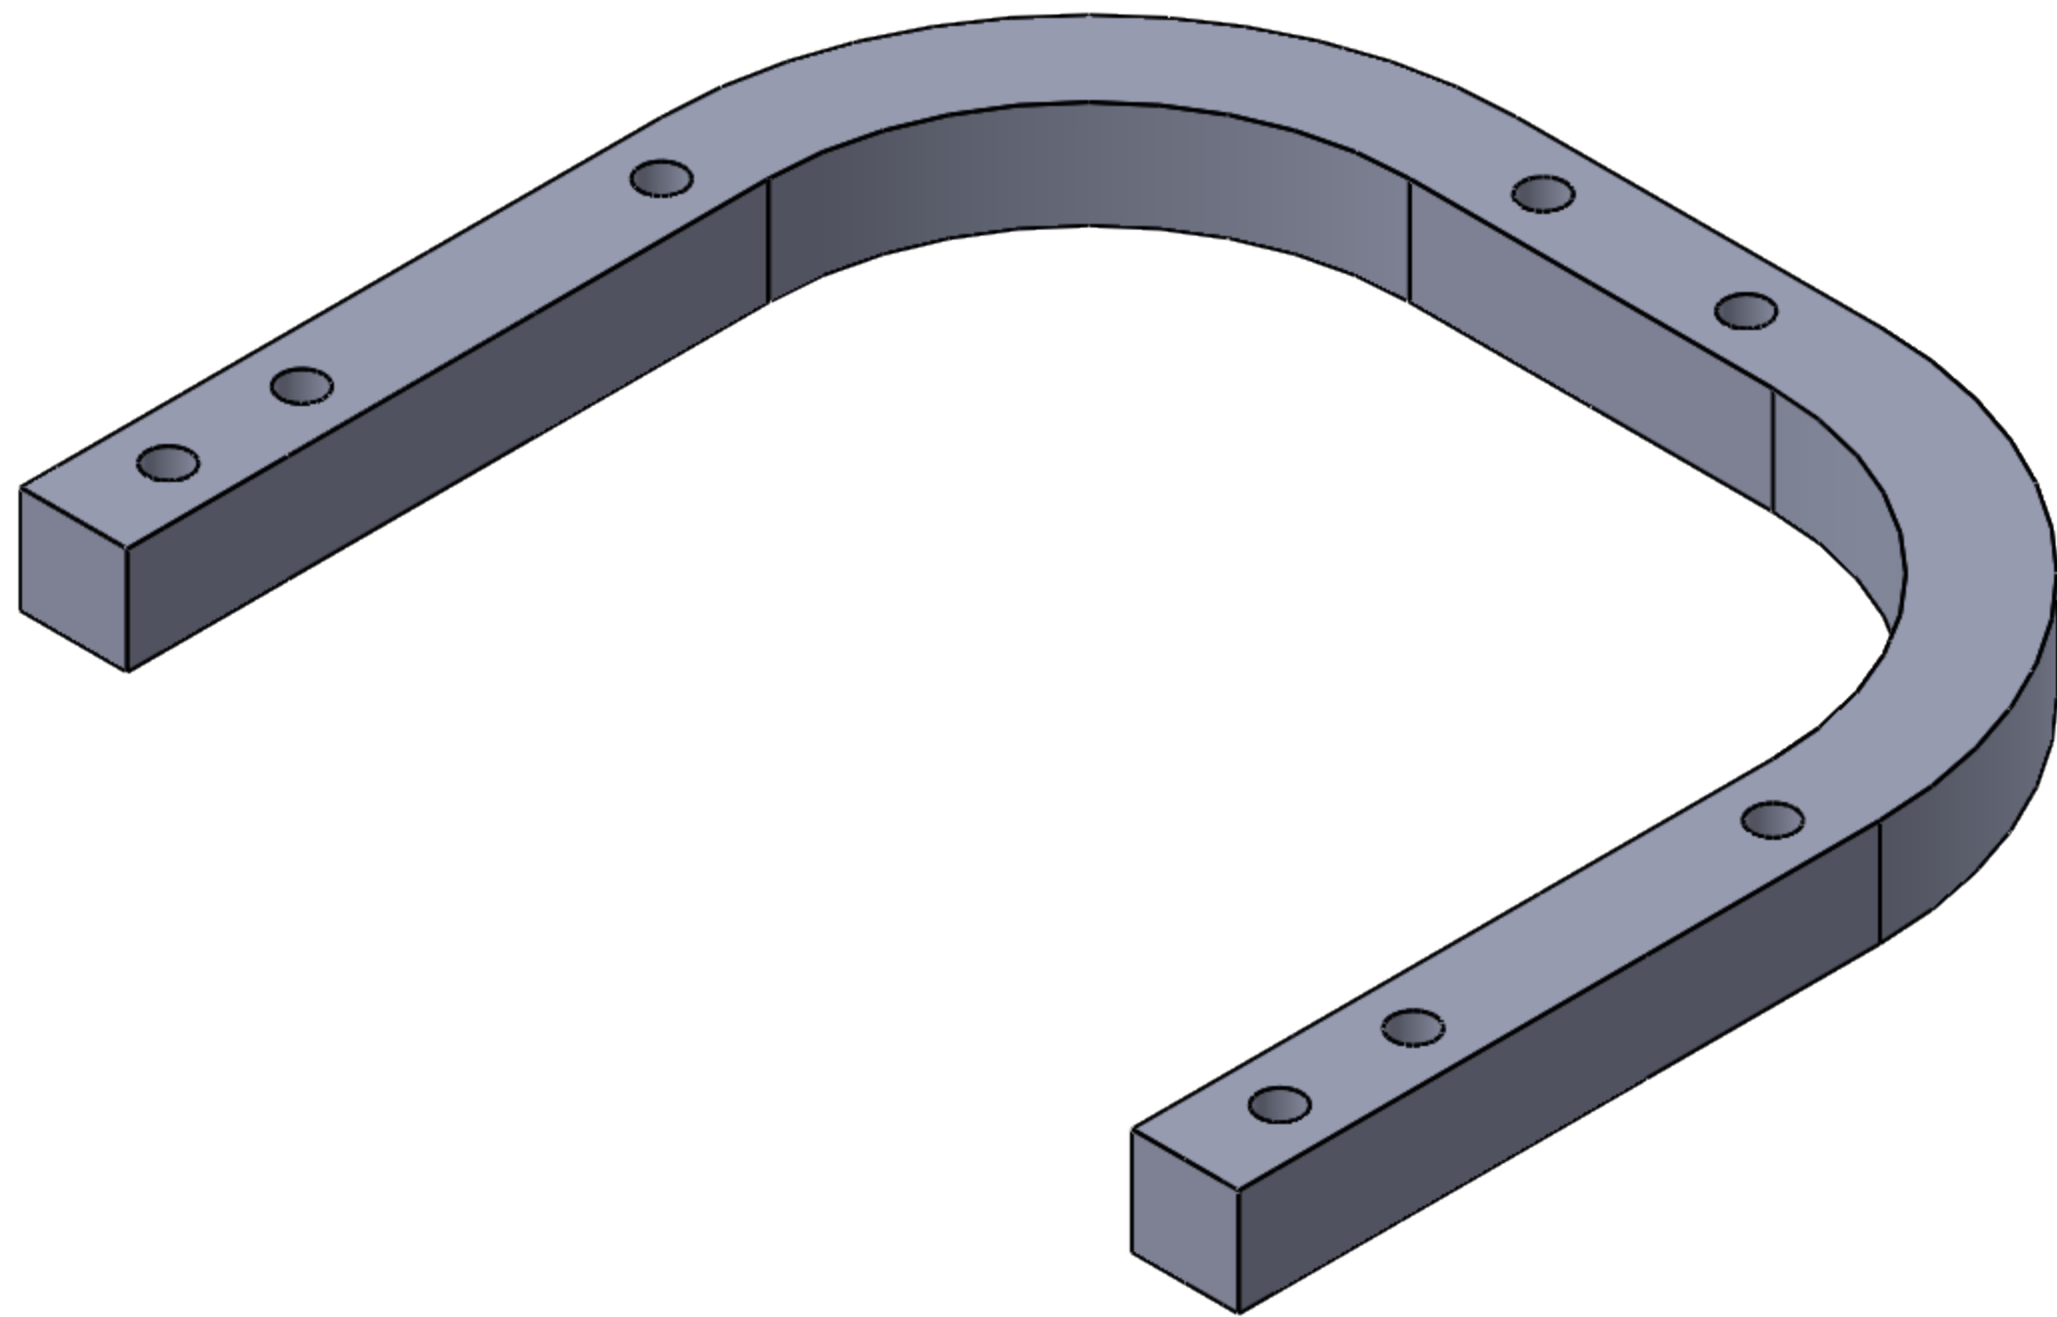
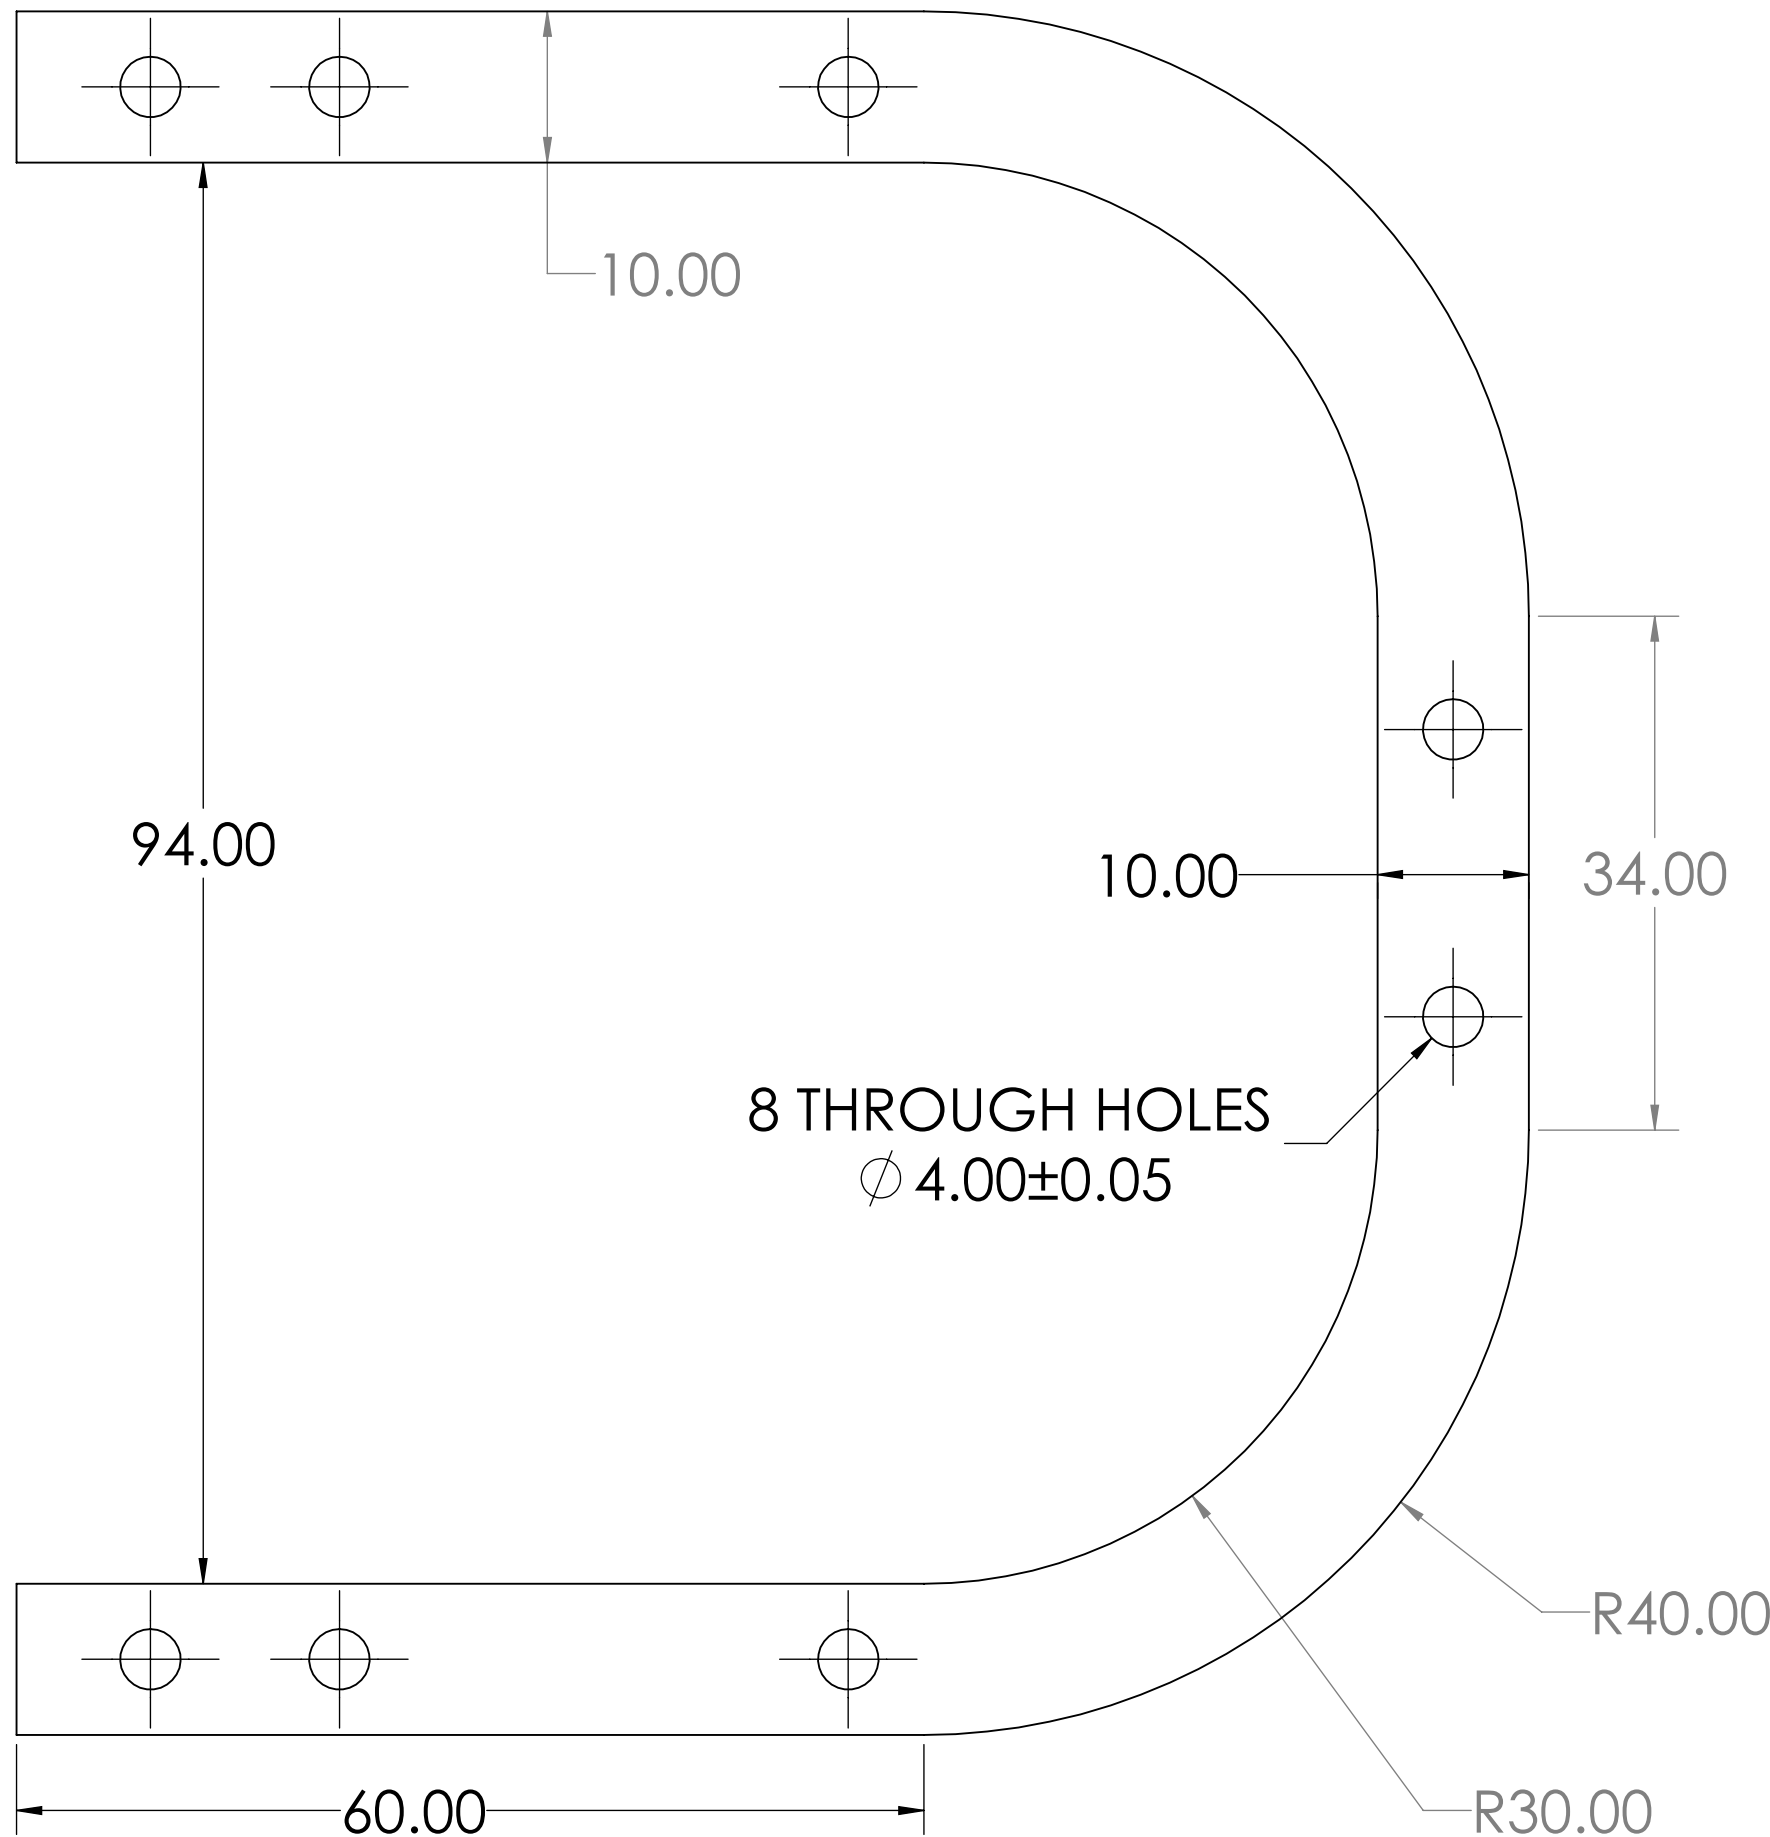
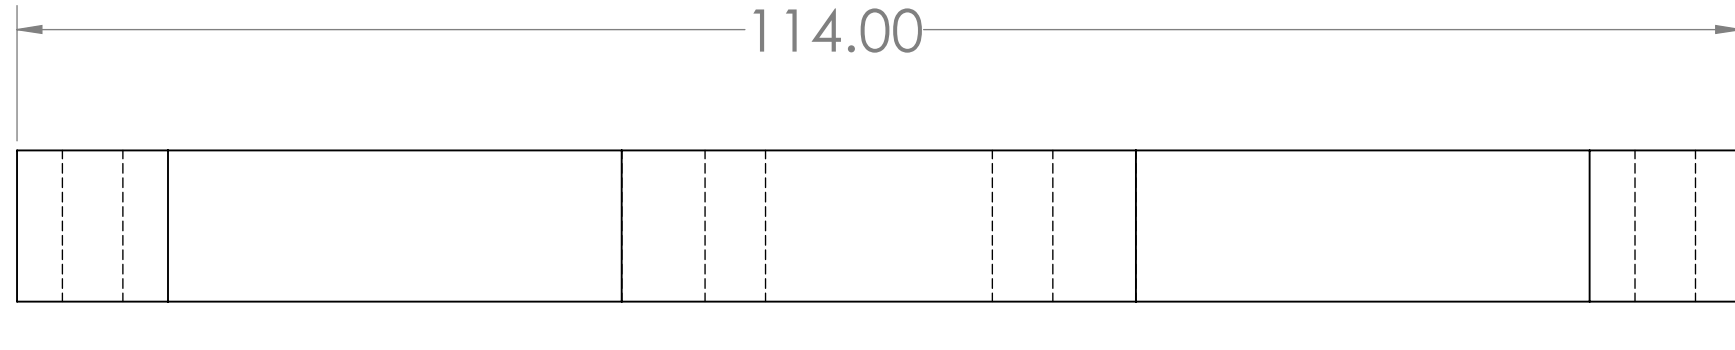
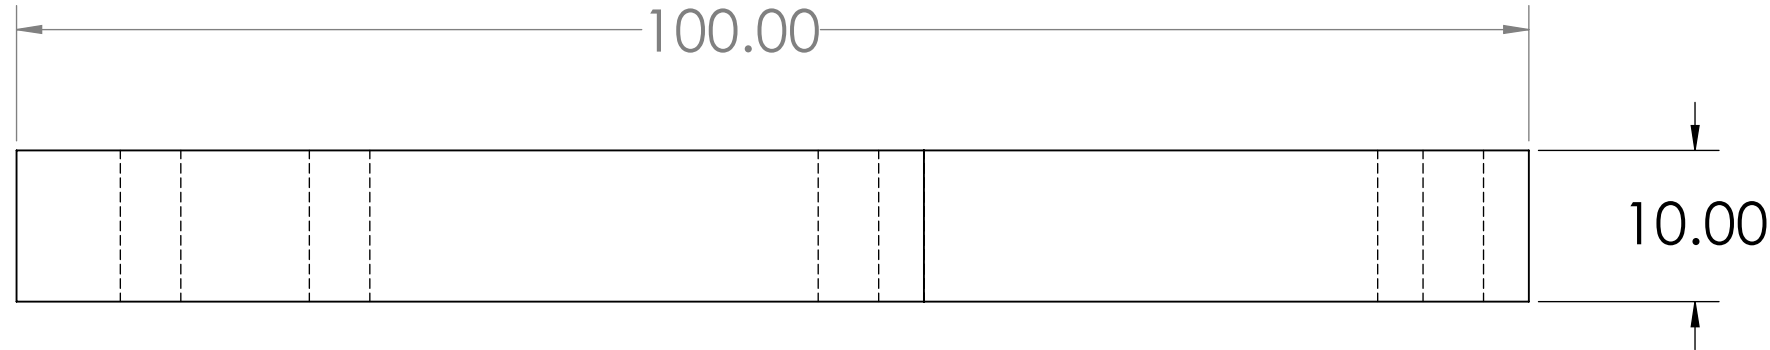
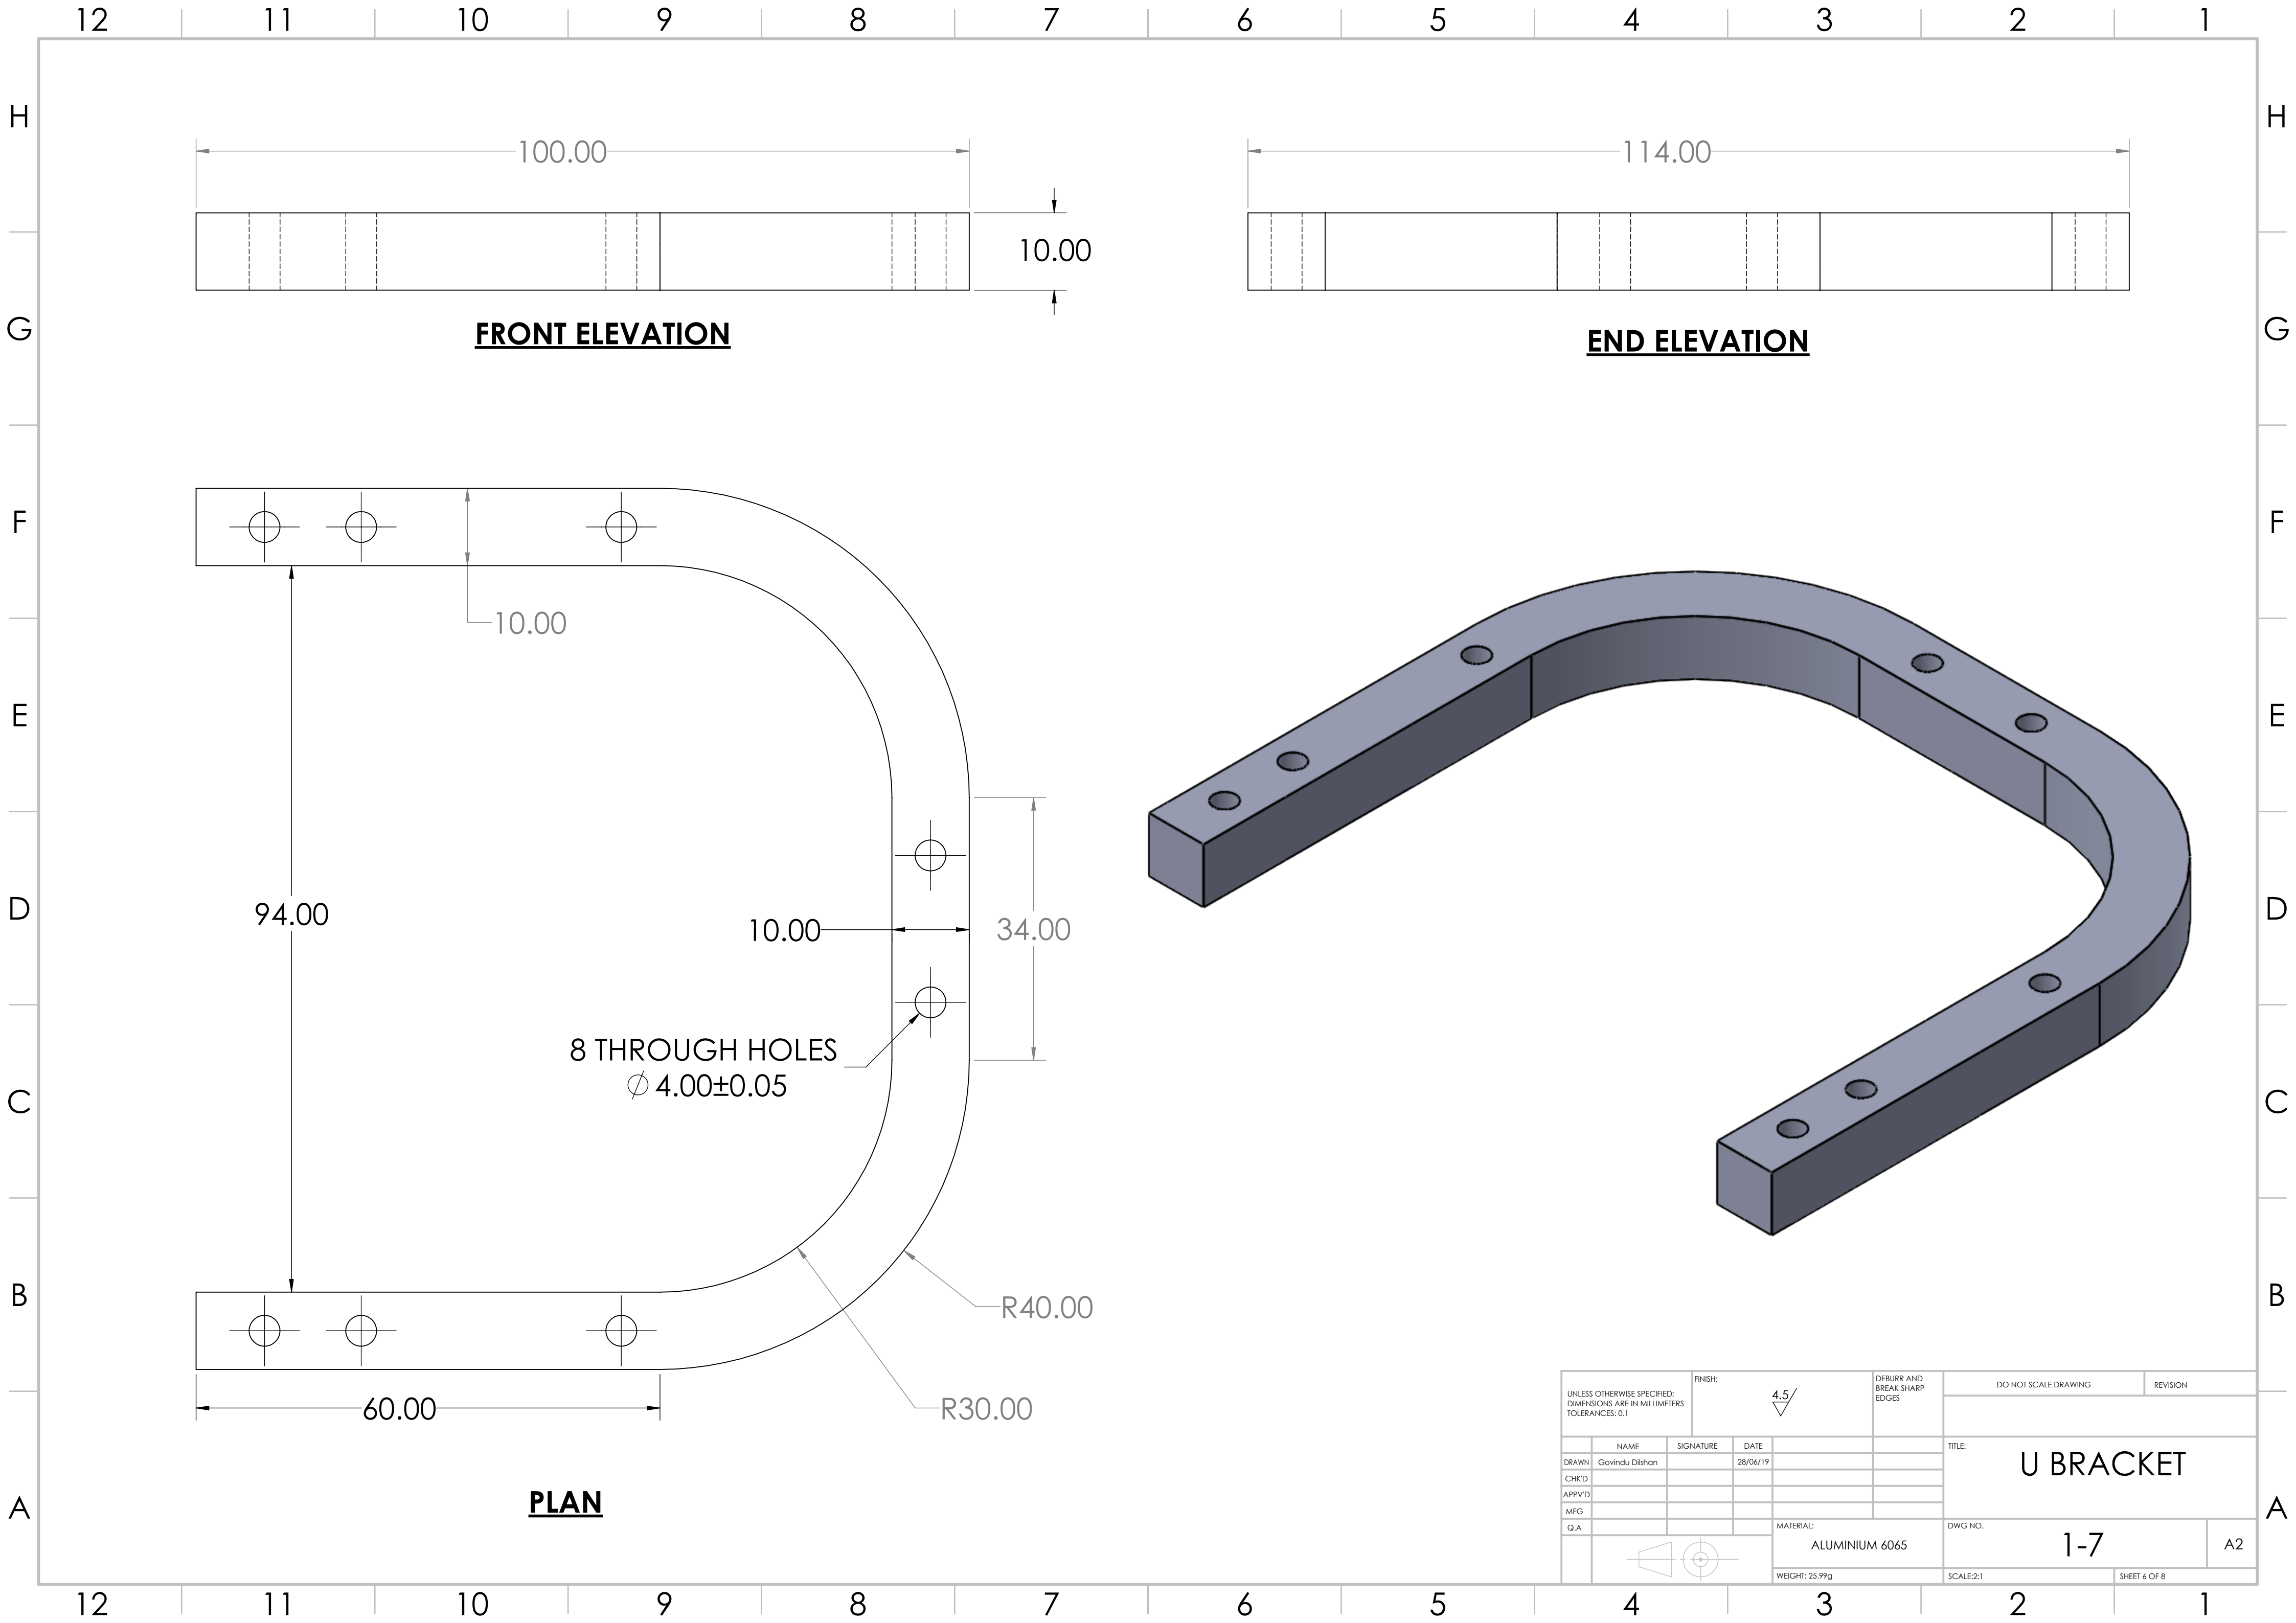
END ELEVATION

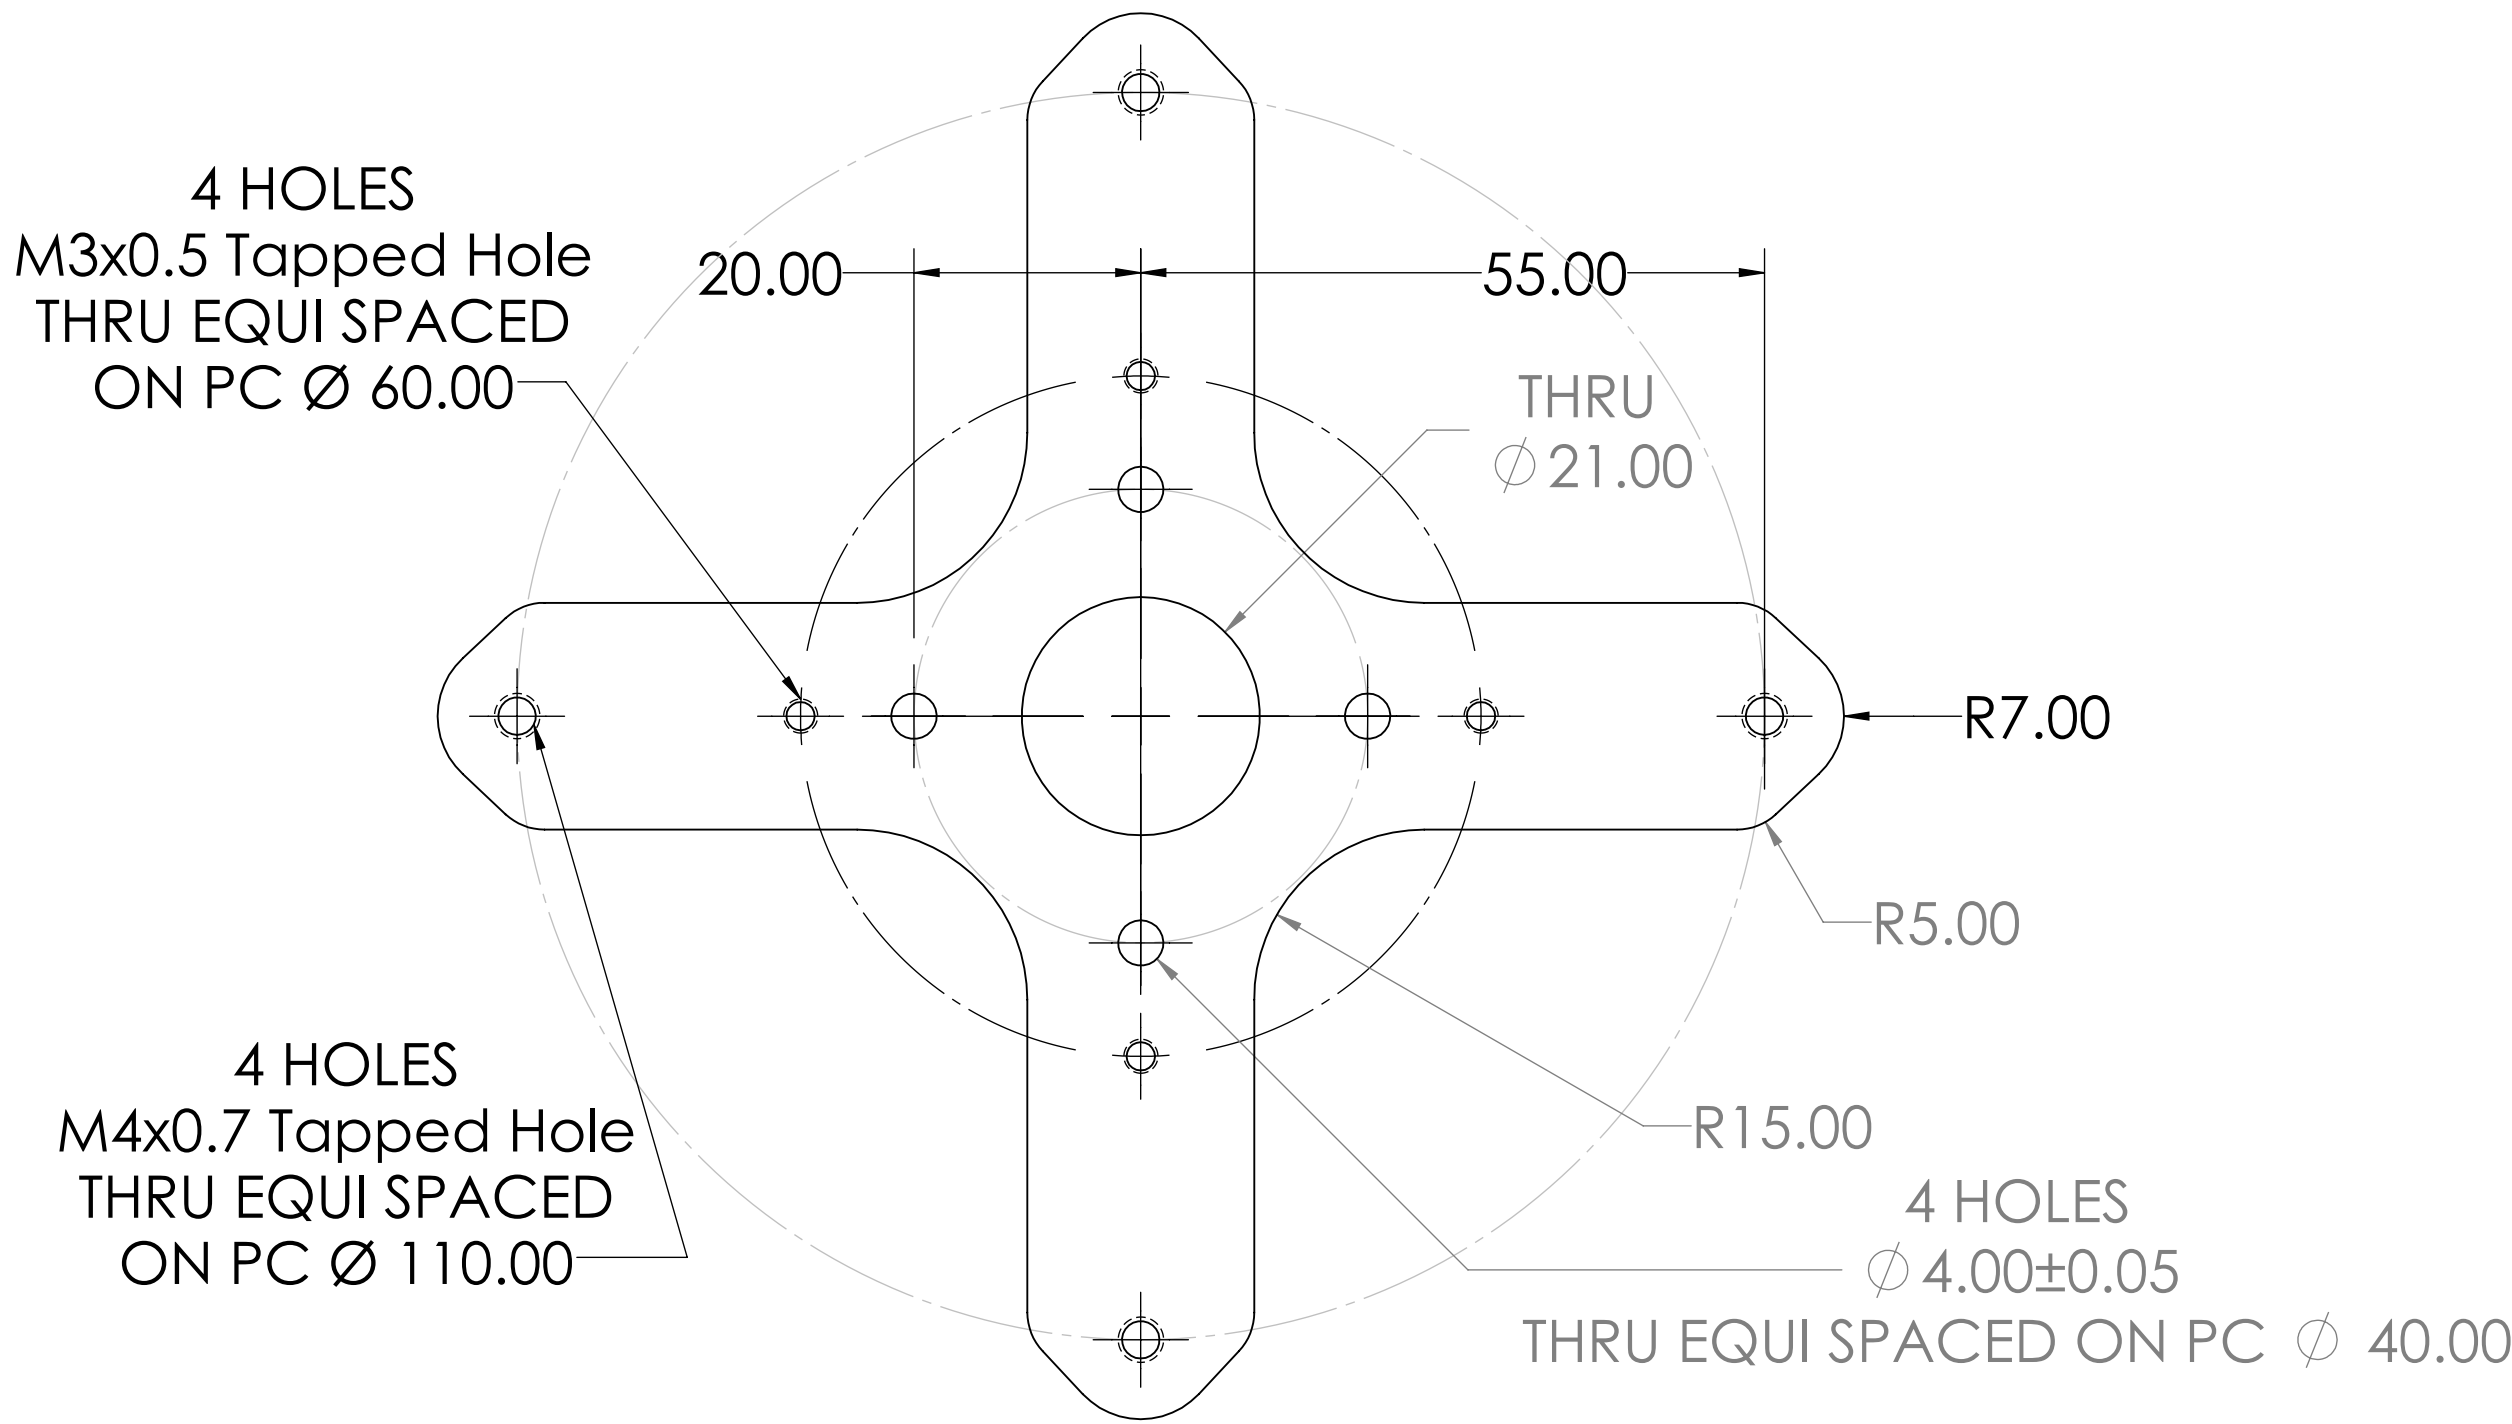


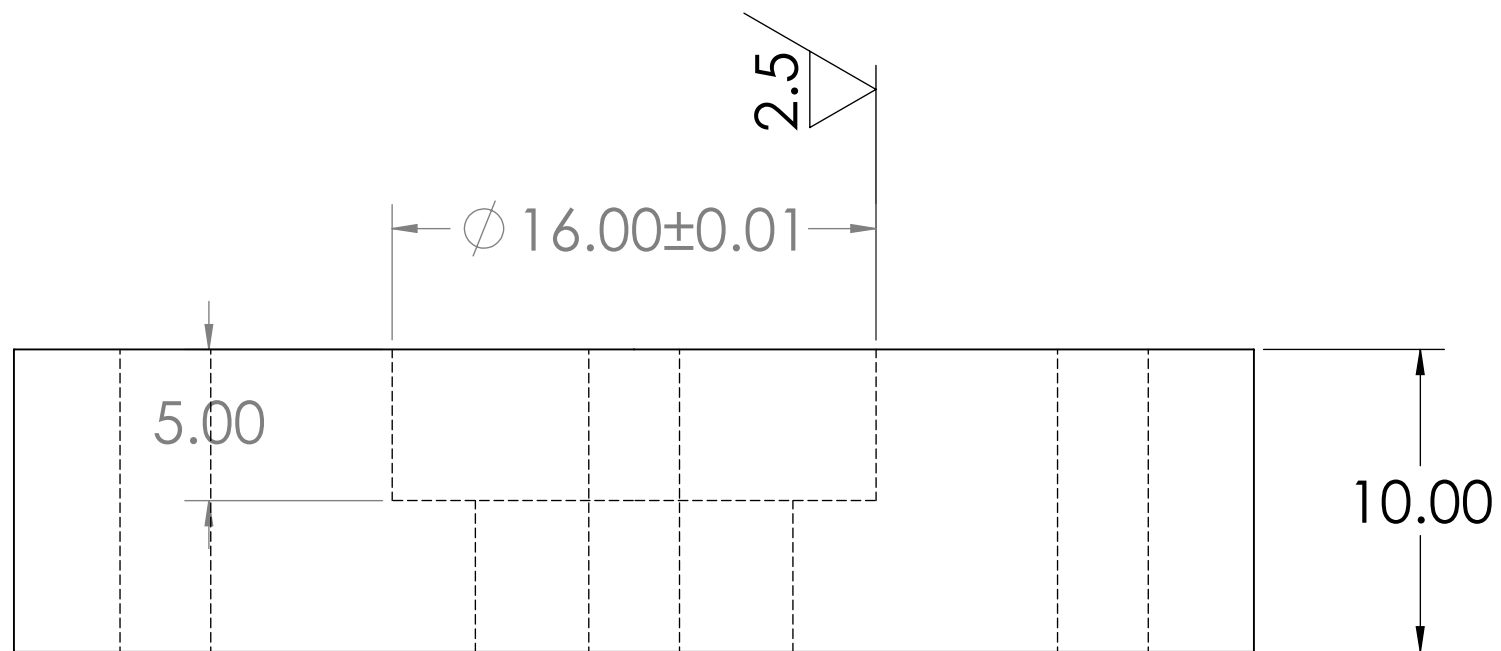
PLAN

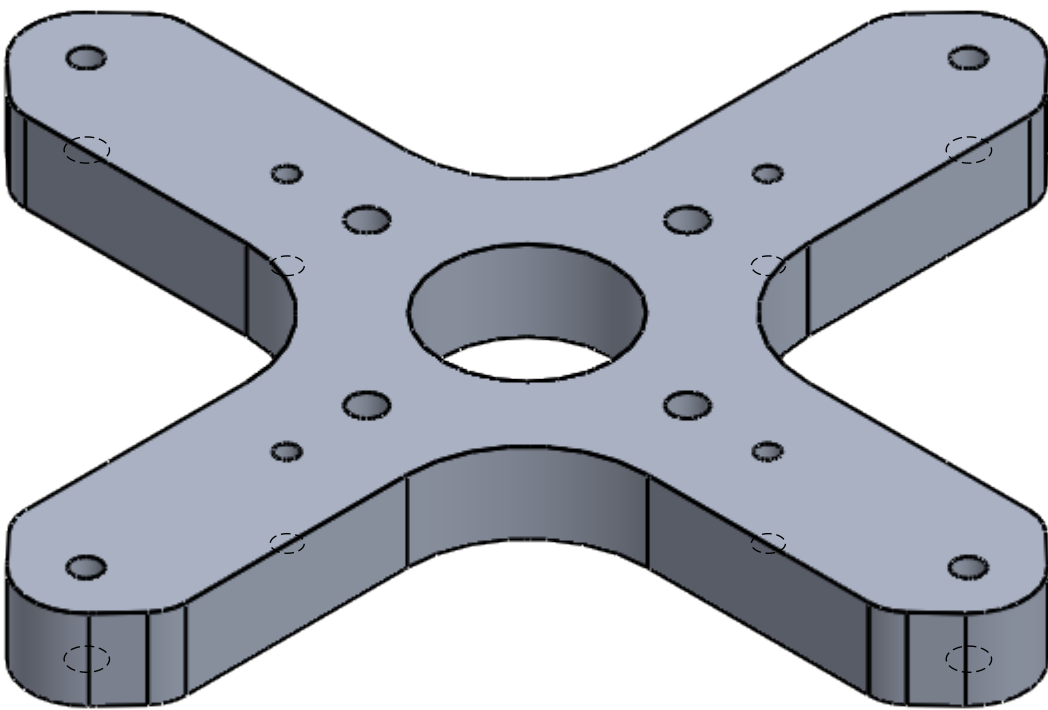


UNLESS OTHERWISE SPECIFIED: DIMENSIONS ARE IN MILLIMETERS TOLERANCES: 0.1				FINISH: <div>4.5/</div>		DEBURR AND BREAK SHARP EDGES		DO NOT SCALE DRAWING		REVISION	
								TITLE: <div>MOTOR MOUNT</div>			
DRAWN	NAME Govindu Dilshan	SIGNATURE	DATE 28/06/19								
CHK'D											
APPV'D											
MFG											
Q.A						MATERIAL: ALUMINIUM 6065		DWG NO. 1-6		A2	
											
				WEIGHT: 110.21g		SCALE:3:2		SHEET 5 OF 8			




UNLESS OTHERWISE SPECIFIED: DIMENSIONS ARE IN MILLIMETERS TOLERANCES: 0.1				FINISH: <div>4.5/ ▽</div>		DEBURR AND BREAK SHARP EDGES		DO NOT SCALE DRAWING		REVISION	
NAME		SIGNATURE		DATE		TITLE: <div>U BRACKET</div>					
DRAWN	Govindu Dilshan				28/06/19						
CHK'D											
APPV'D											
MFG											
Q.A						MATERIAL: <div>ALUMINIUM 6065</div>		DWG NO. <div>1-7</div>		A2	
<div></div>					WEIGHT: 25.99g		SCALE:2:1			SHEET 6 OF 8	




FRONT ELEVATION

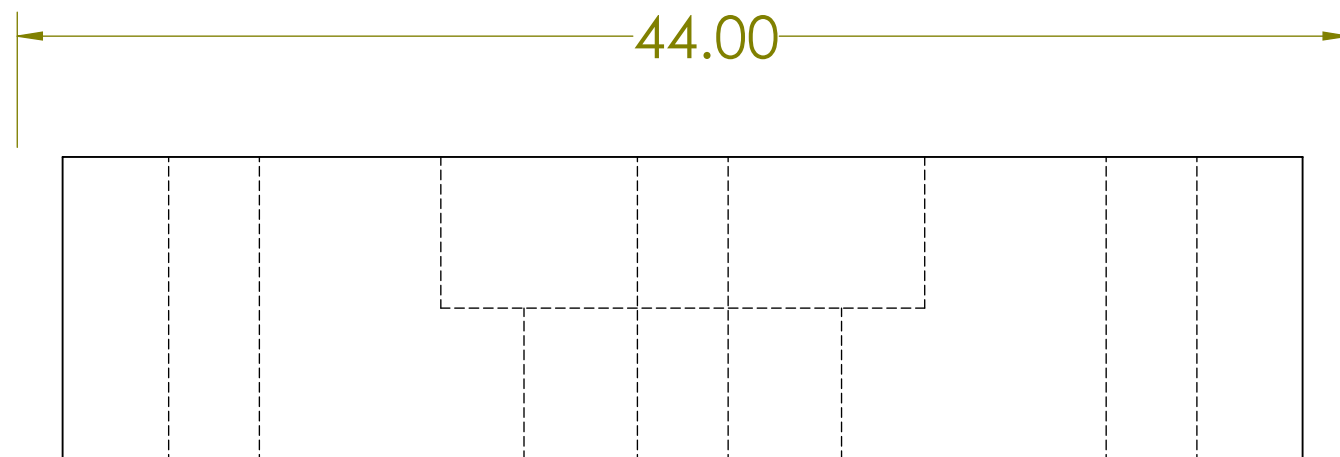


END ELEVATION

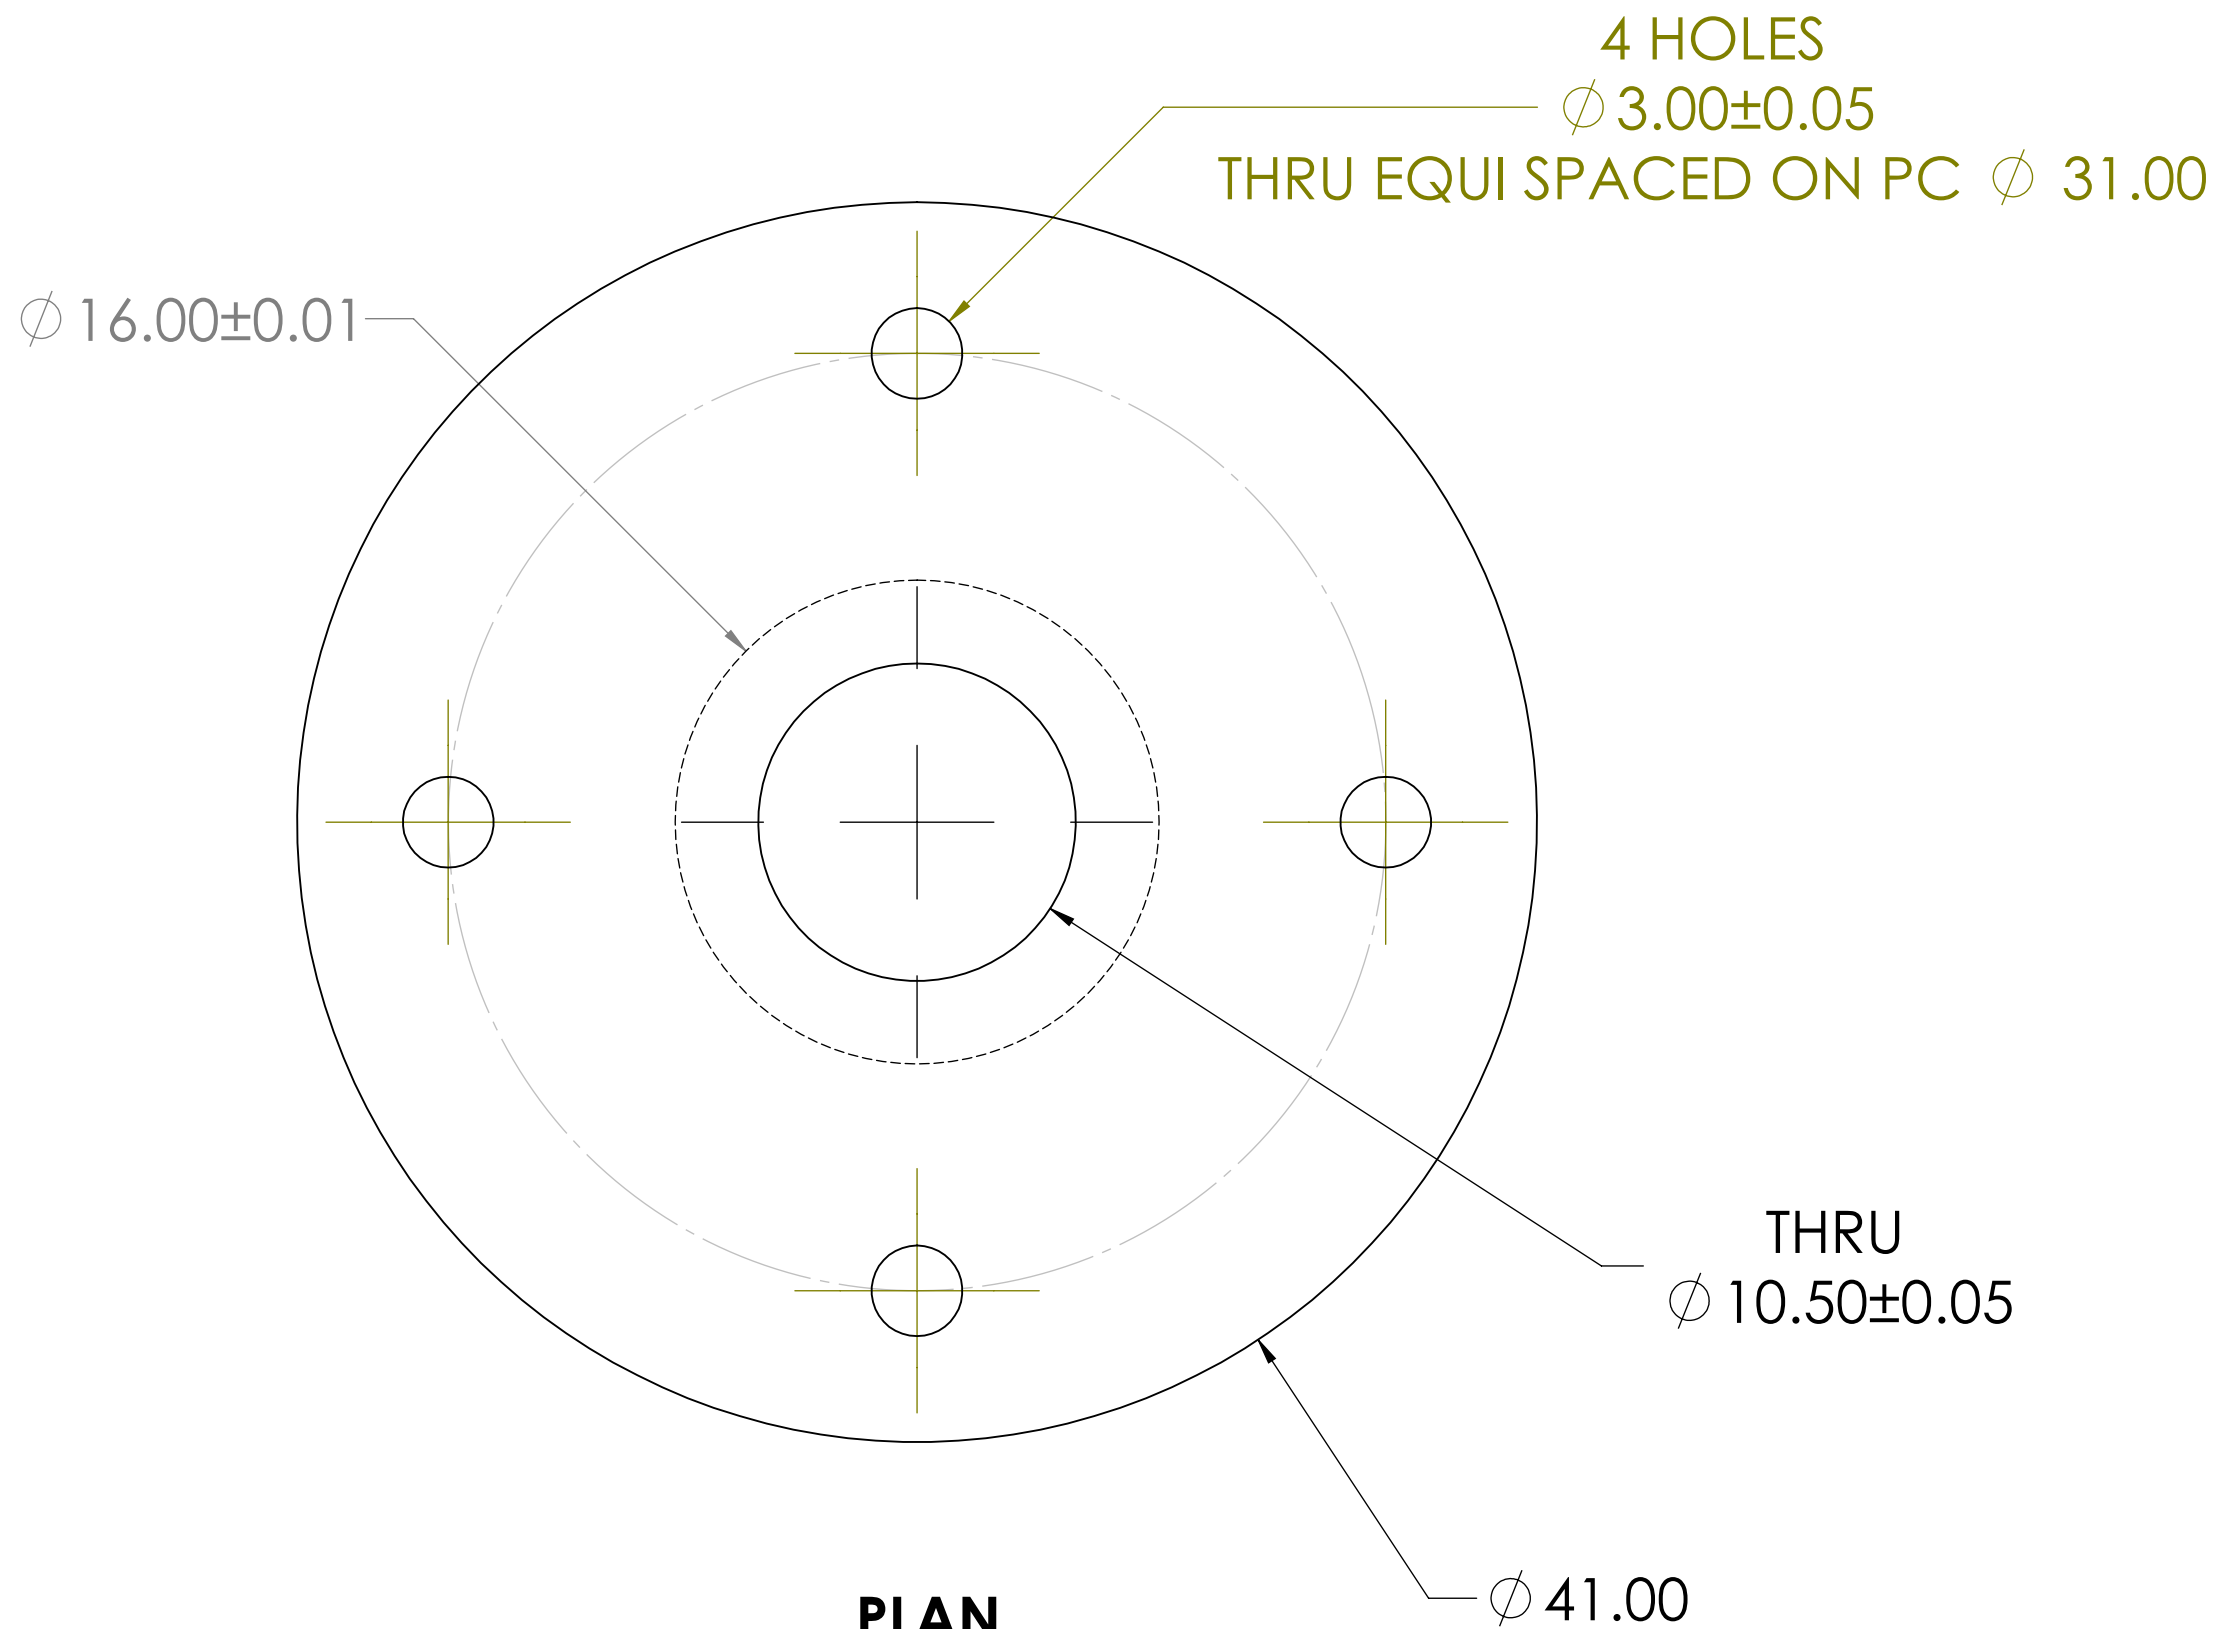


PLAN

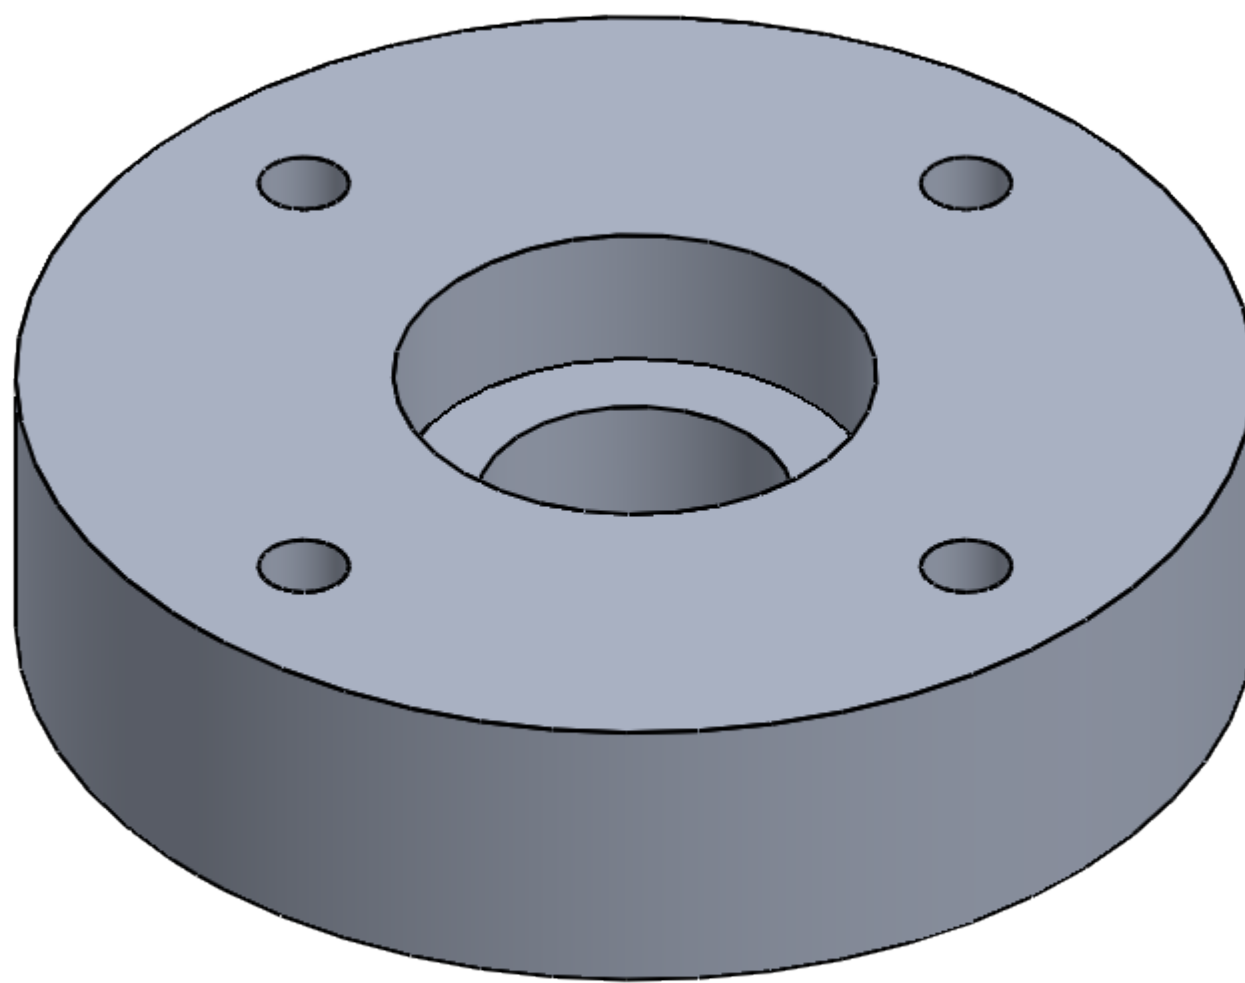


UNLESS OTHERWISE SPECIFIED: DIMENSIONS ARE IN MILLIMETERS TOLERANCES: 0.1				FINISH: <div>4.5</div>		DEBURR AND BREAK SHARP EDGES		DO NOT SCALE DRAWING		REVISION
								TITLE: UPPER LINK CUP		
DRAWN	NAME Govindu Dilshan	SIGNATURE	DATE 28/06/19					DWG NO. 1-4		A2
CHK'D								SCALE: 4:1		
APPVD										
MFG								SHEET 7 OF 8		
Q.A										
				MATERIAL: ALUMINIUM 6065		WEIGHT: 32.08g				

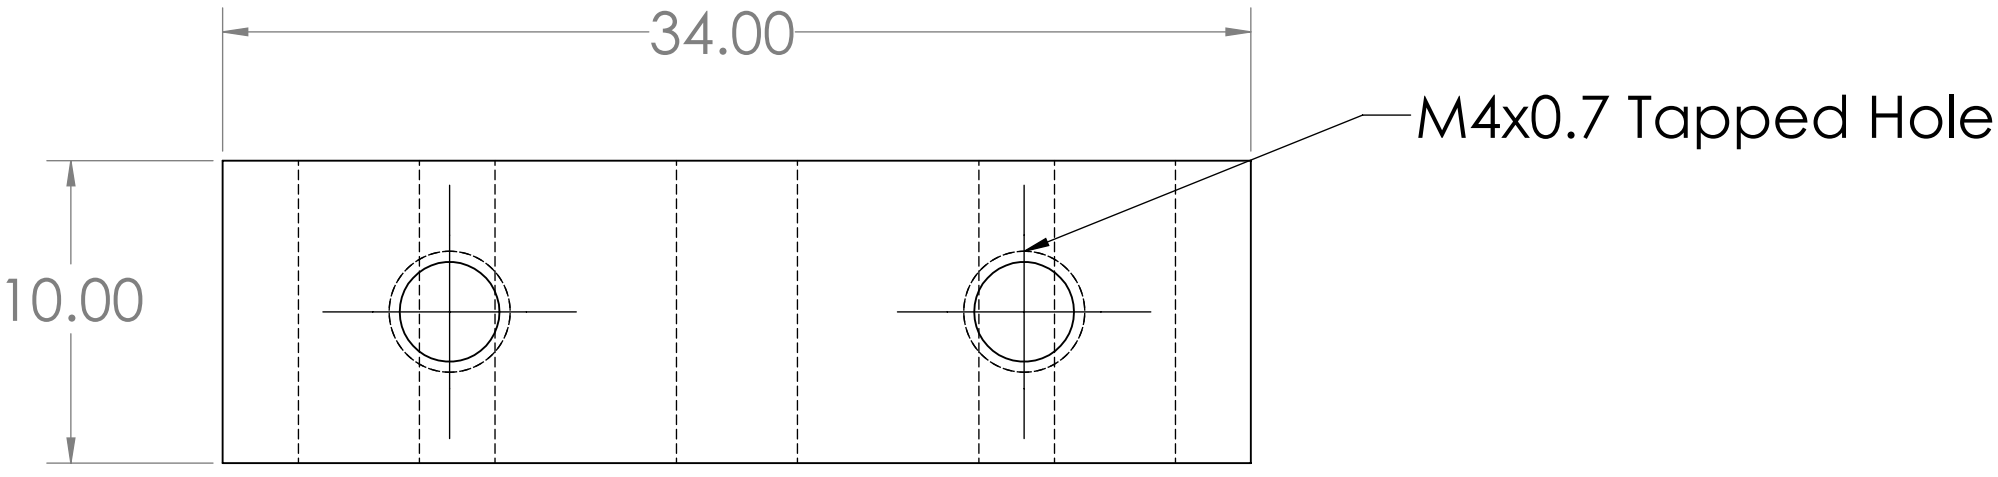


FRONT ELEVATION

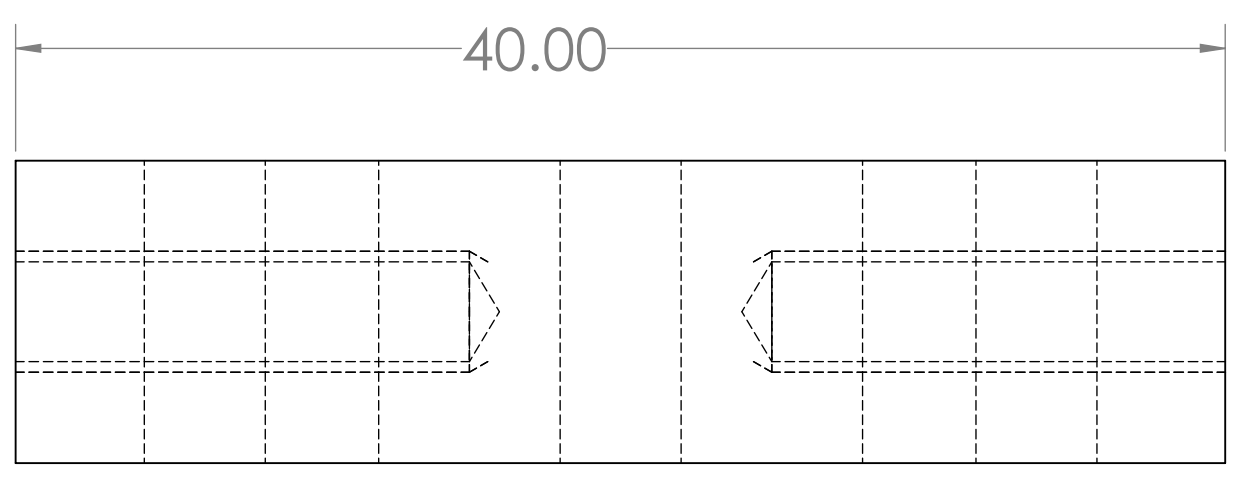


END ELEVATION

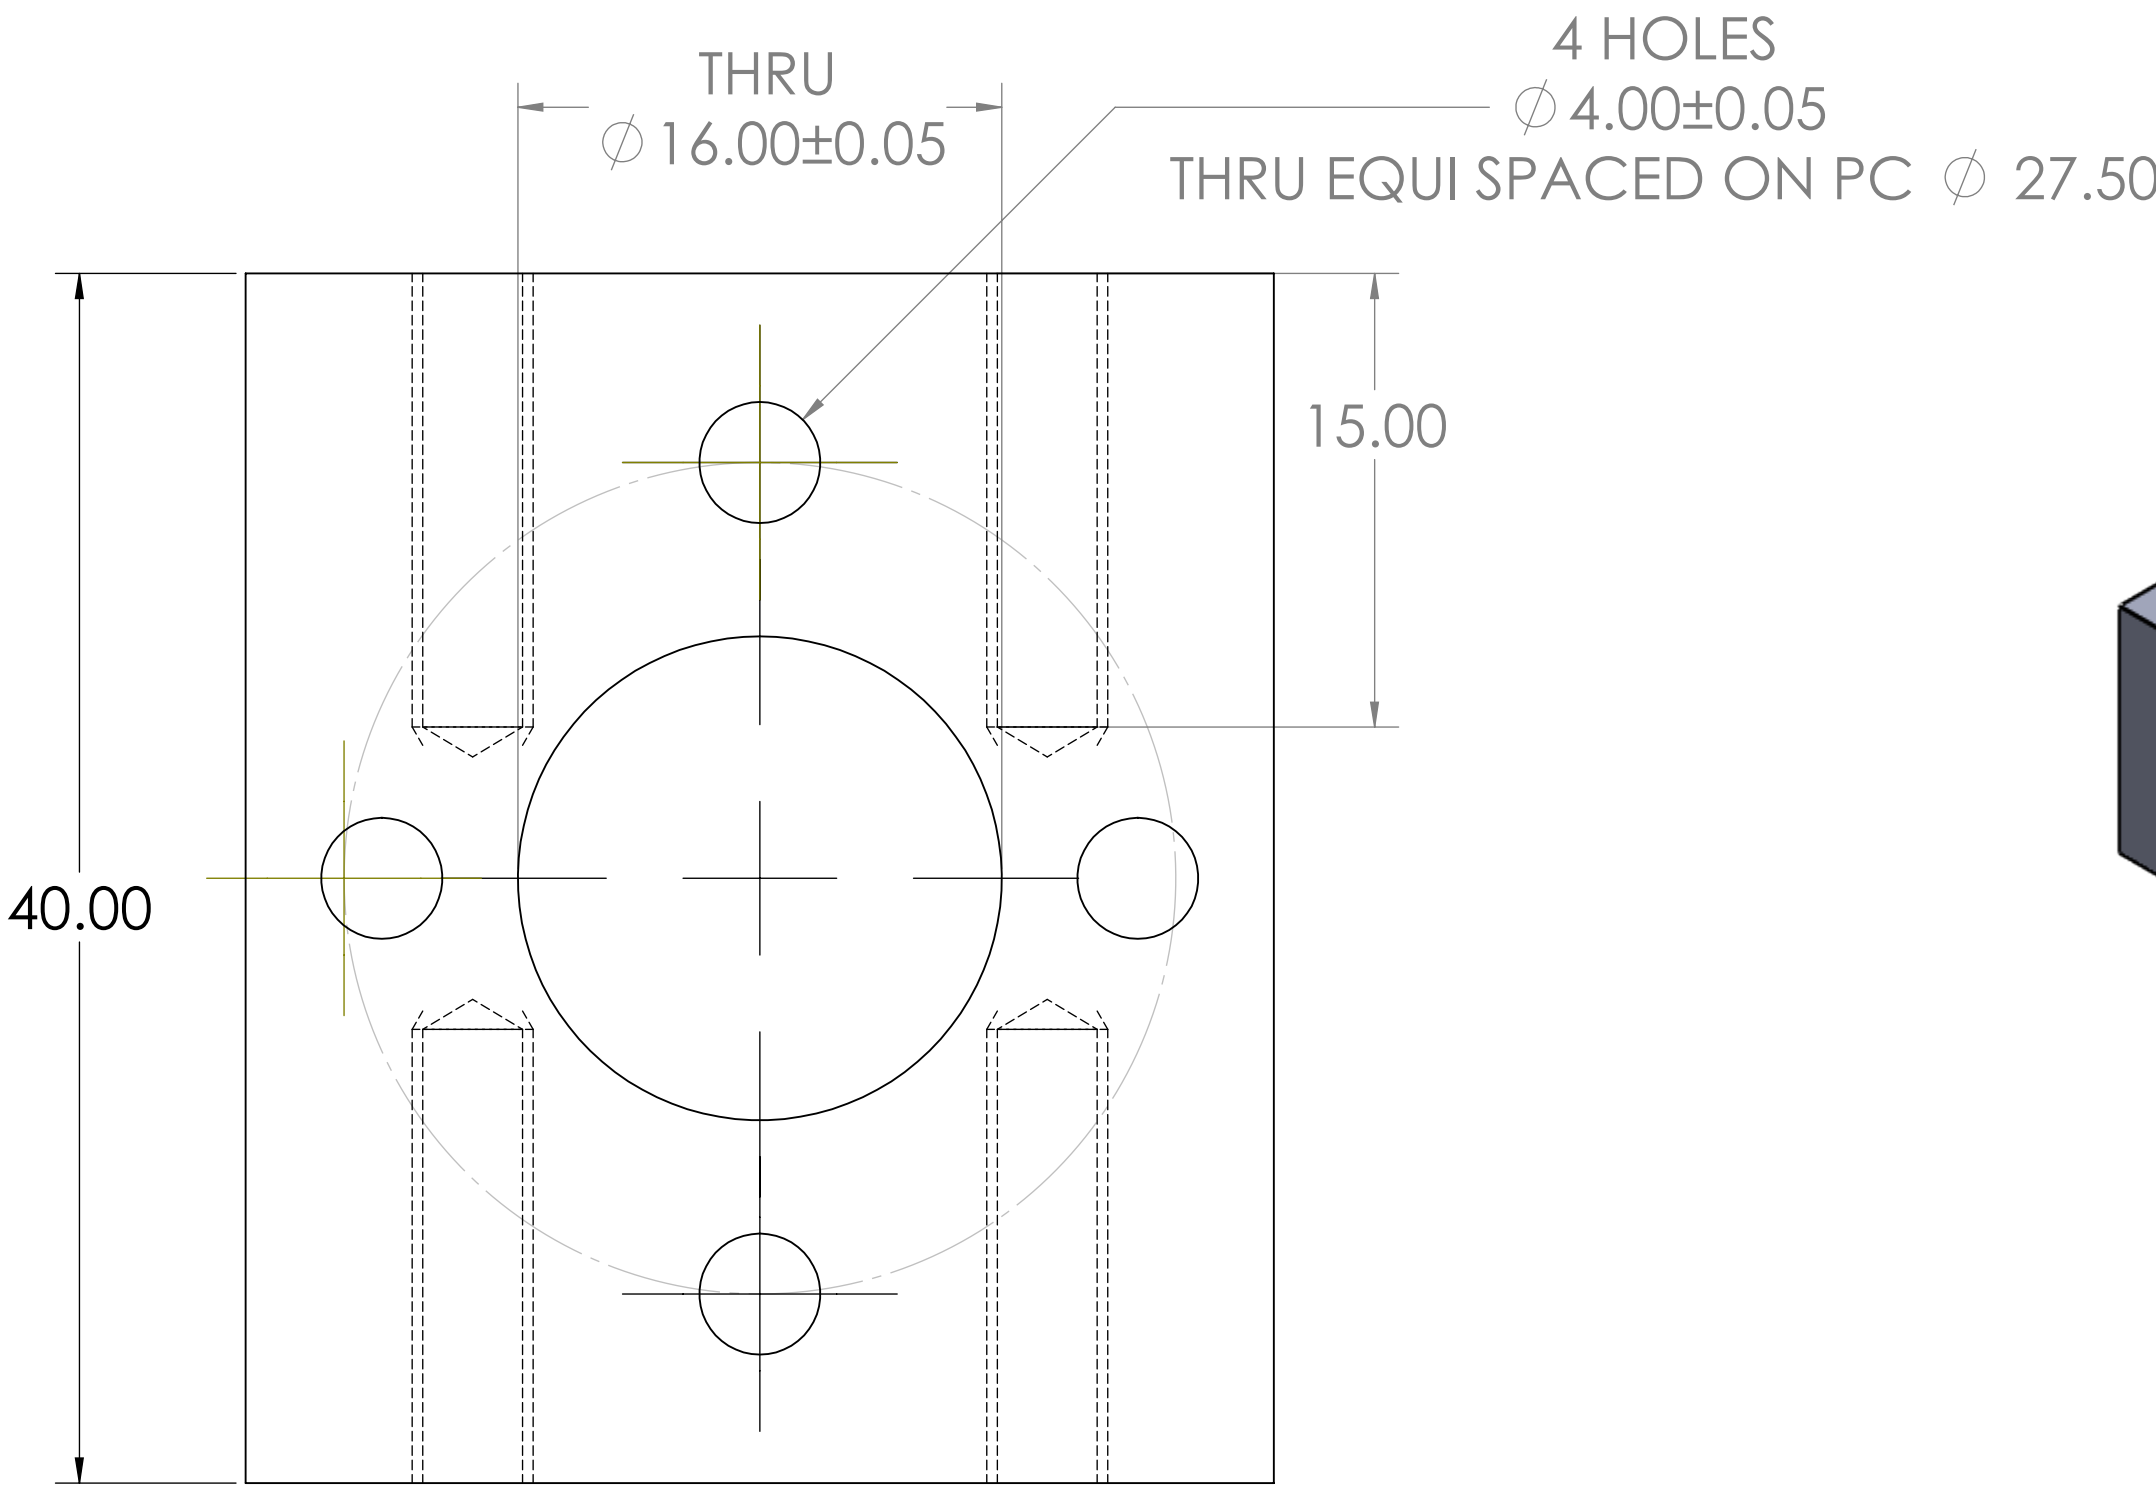

PLAN

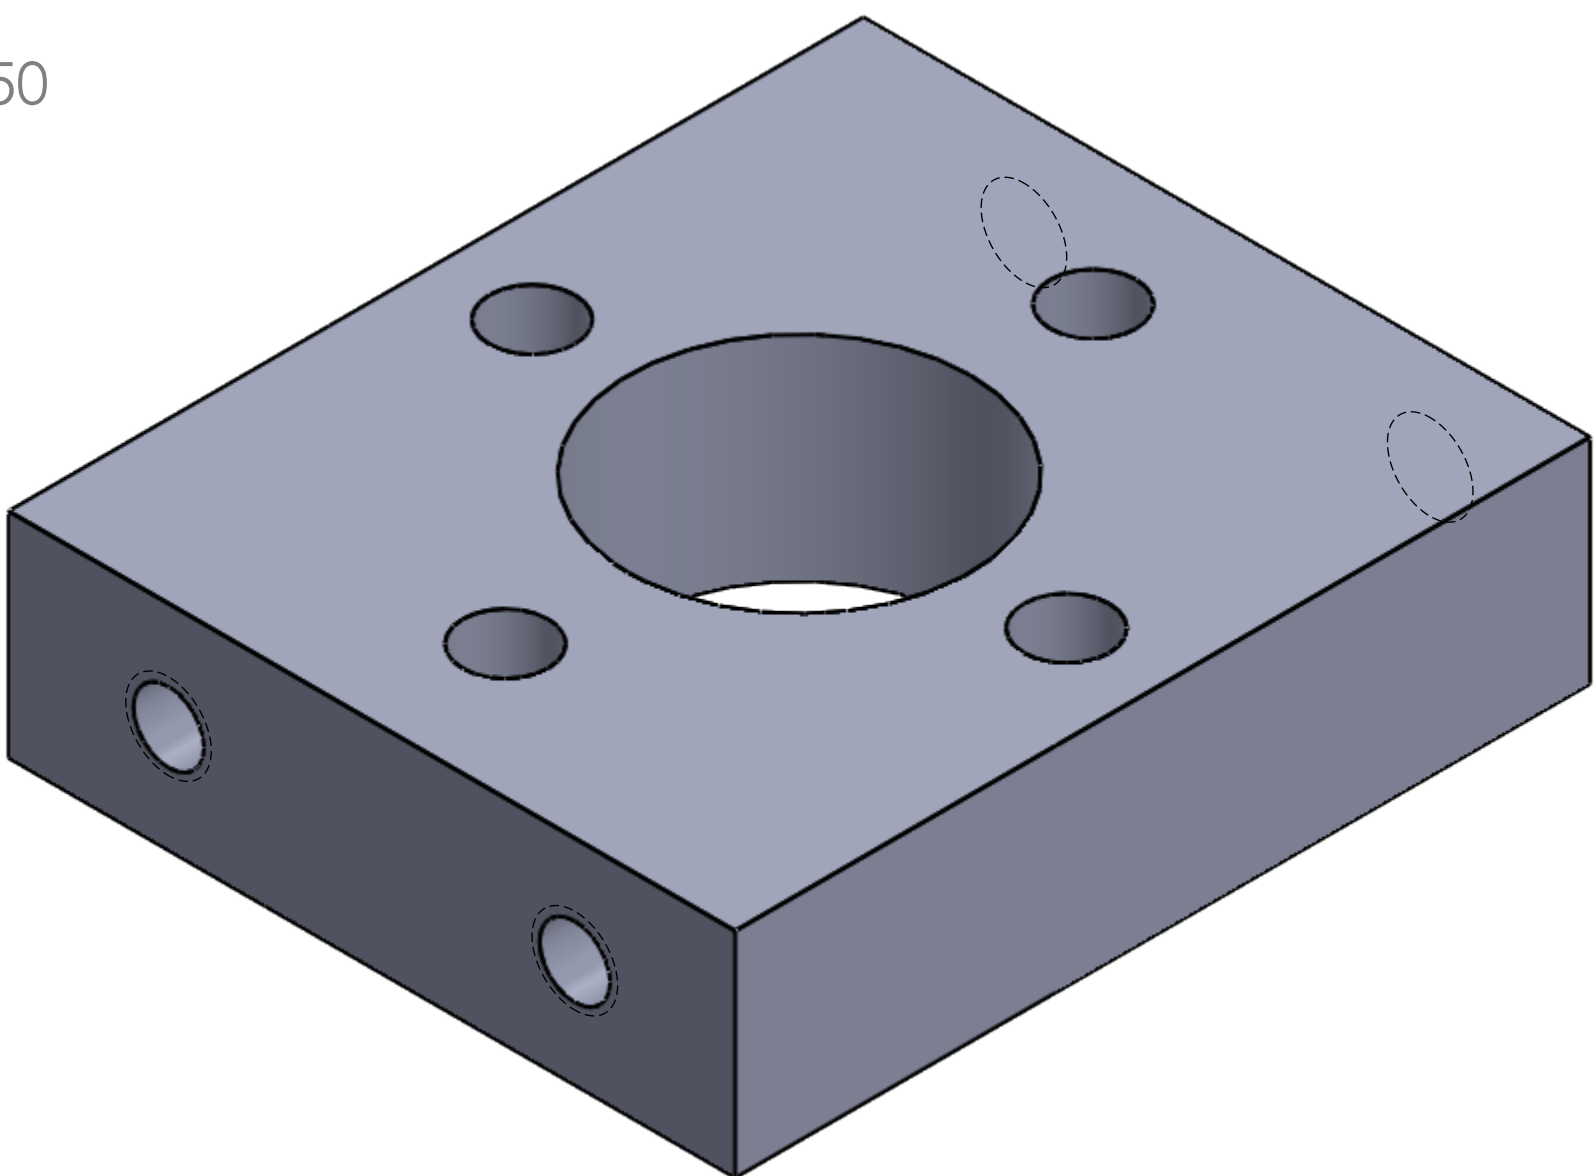

UNLESS OTHERWISE SPECIFIED: DIMENSIONS ARE IN MILLIMETERS TOLERANCES: 0.1				FINISH: <div>4.5</div>		DEBURR AND BREAK SHARP EDGES		DO NOT SCALE DRAWING		REVISION	
								<div>TITLE:</div> <div>U BRACKET MOUNT</div>			
NAME		SIGNATURE		DATE							
DRAWN		Govindu Dilshan		28/06/19							
CHK'D											
APPVD											
MFG								<div>DWG NO.</div> <div>1-8</div> <div>A2</div>			
Q.A											
				MATERIAL:				<div>SCALE:4:1</div> <div>SHEET 8 OF 8</div>			
				ALUMINIUM 6065							
				WEIGHT: 13.21g							