




**FRONT ELEVATION**



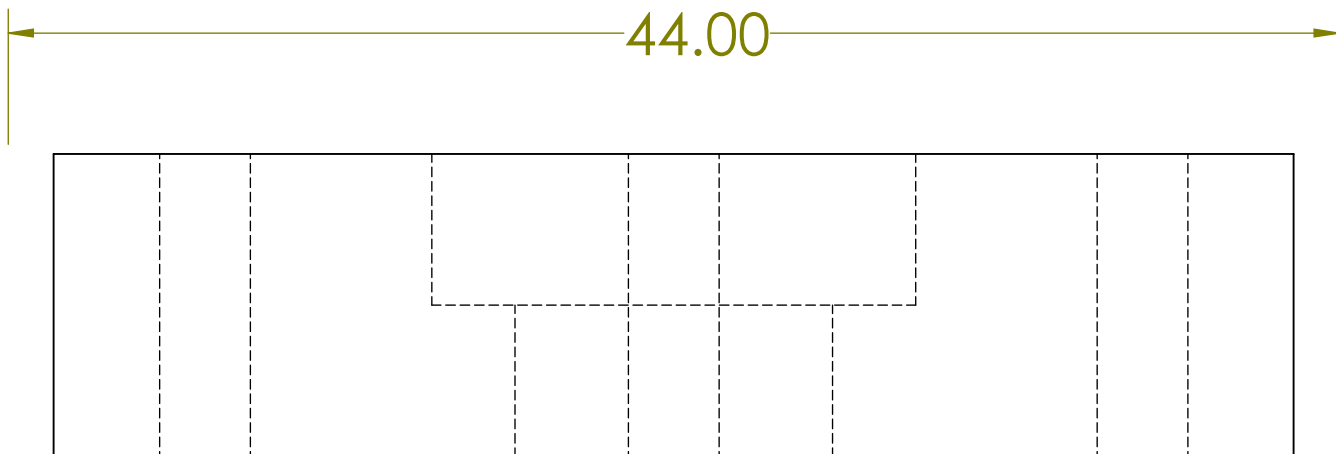

**END ELEVATION**

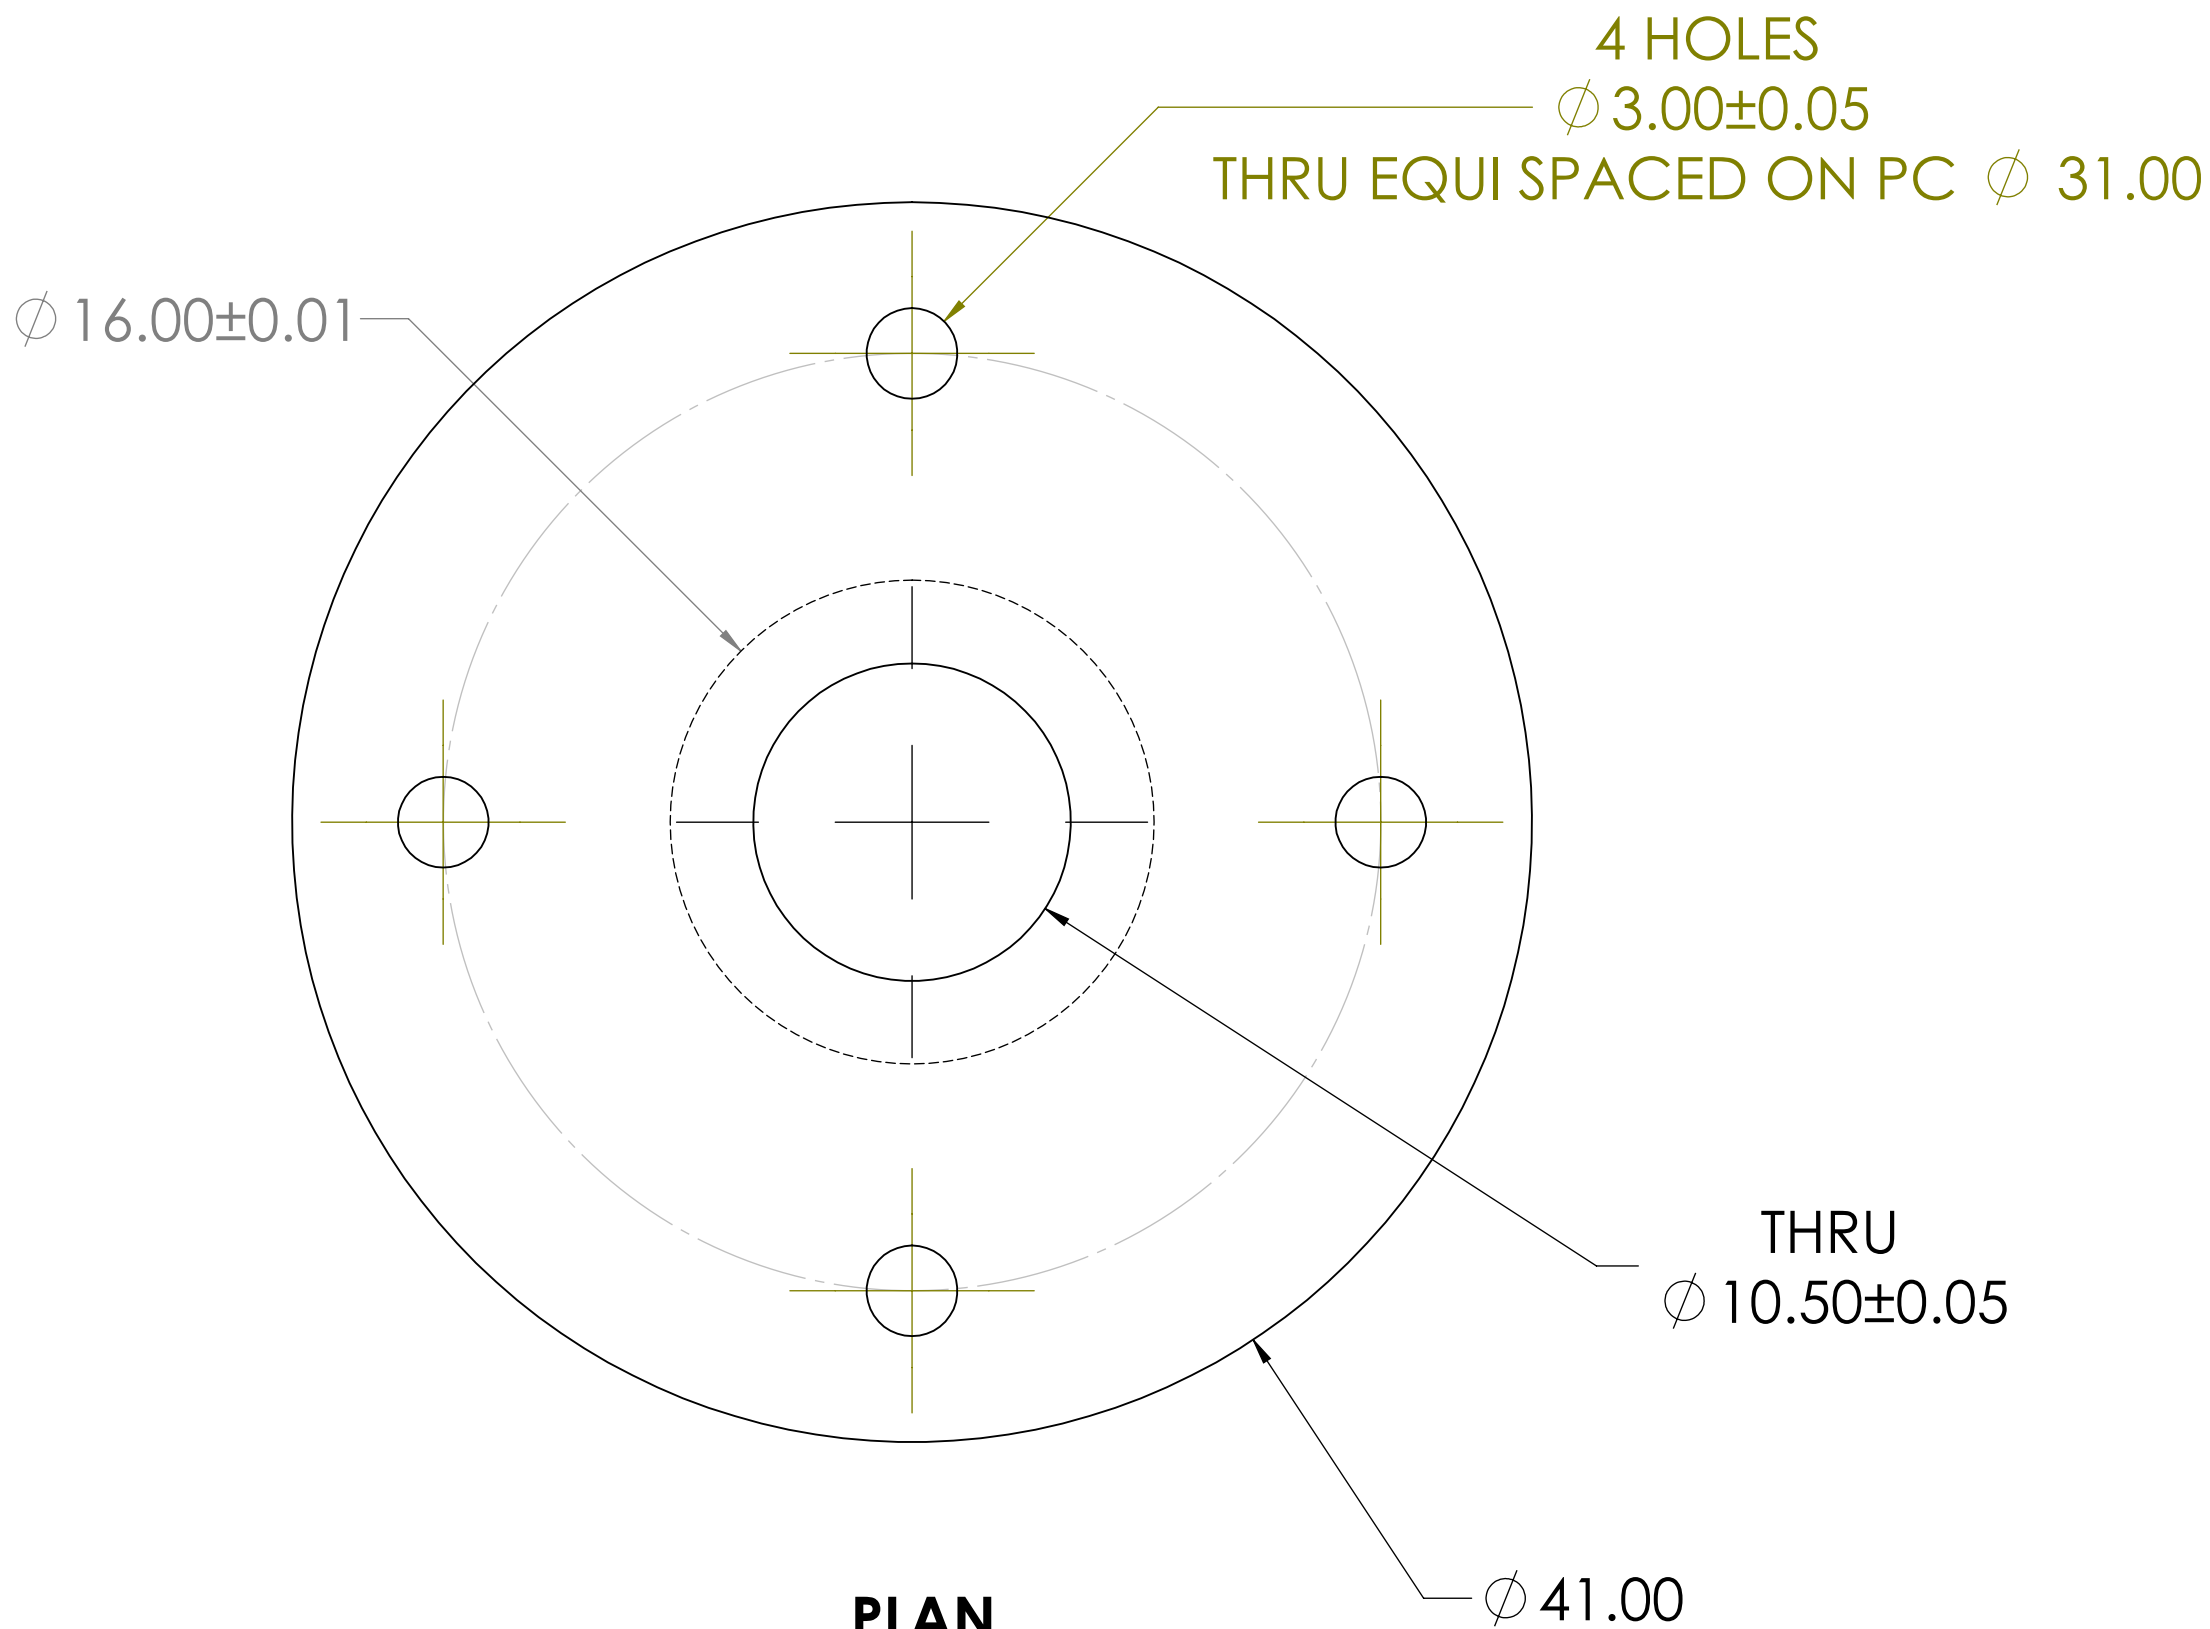

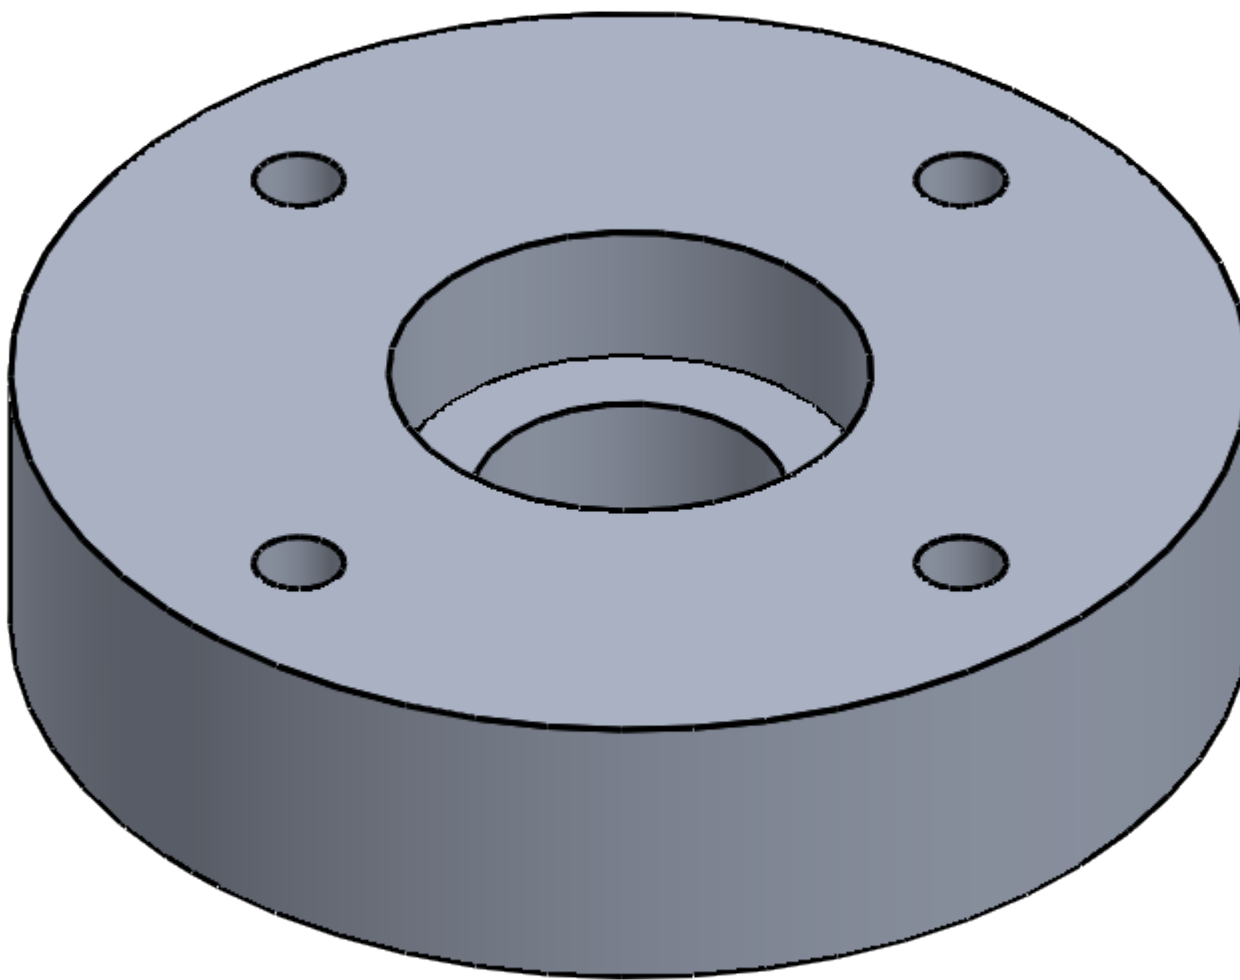**PLAN**



UNLESS OTHERWISE SPECIFIED: DIMENSIONS ARE IN MILLIMETERS TOLERANCES: 0.1				FINISH:		4.5/ 	DEBURR AND BREAK SHARP EDGES		DO NOT SCALE DRAWING		REVISION		
				TITLE:  UPPER LINK CUP									
DRAWN	NAME Govindu Dilshan		SIGNATURE		DATE 28/06/19				DWG NO.  1-4				A2
CHK'D													
APPV'D													
MFG													
Q.A													
				MATERIAL:  ALUMINIUM 6065						SCALE:4:1			
				WEIGHT: 32.08g									
SHEET 7 OF 8													