

12 11 10 9 8 7 6 5 4 3 2 1

H

H

G

G

F

F

E

E

D

D

C

C


B

B


A

A


12 11 10 9 8 7 6 5 4 3 2 1

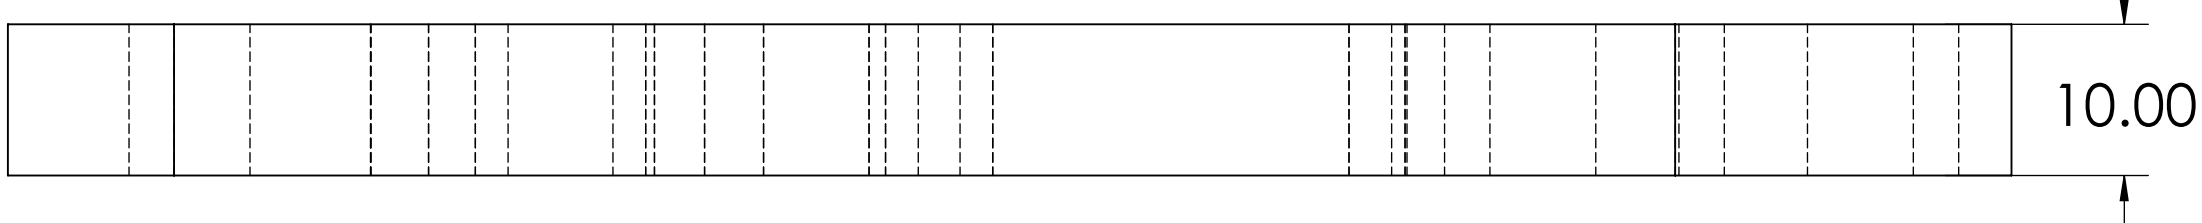


**FRONT ELEVATION**

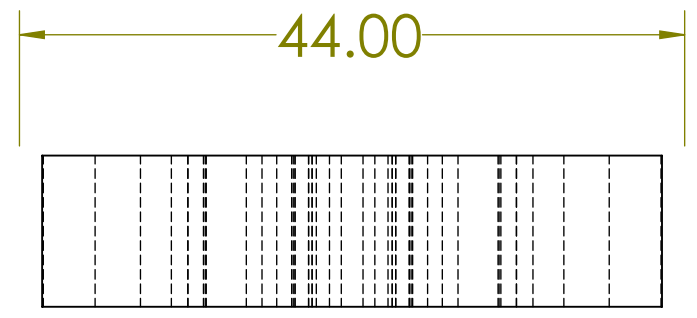


**END ELEVATION**

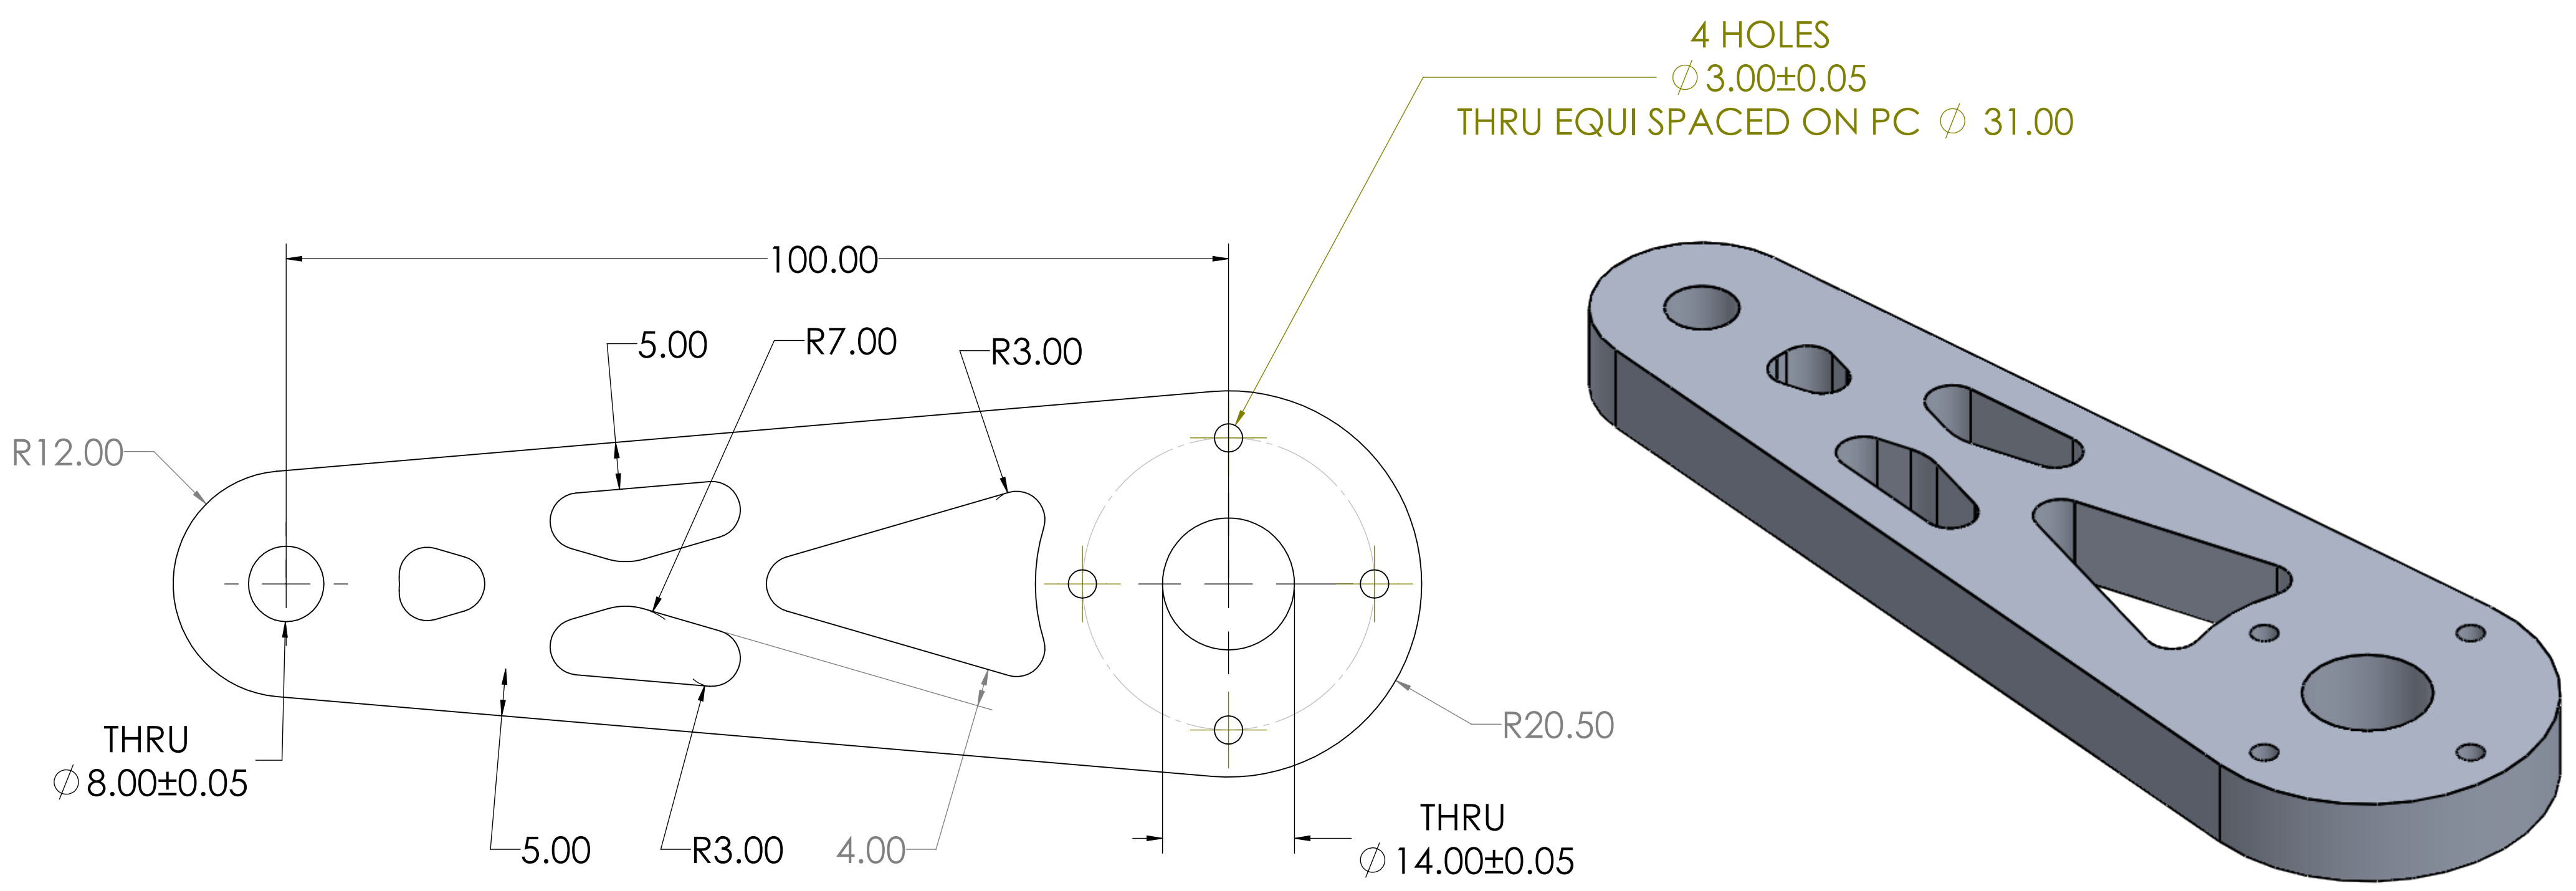

**PLAN**

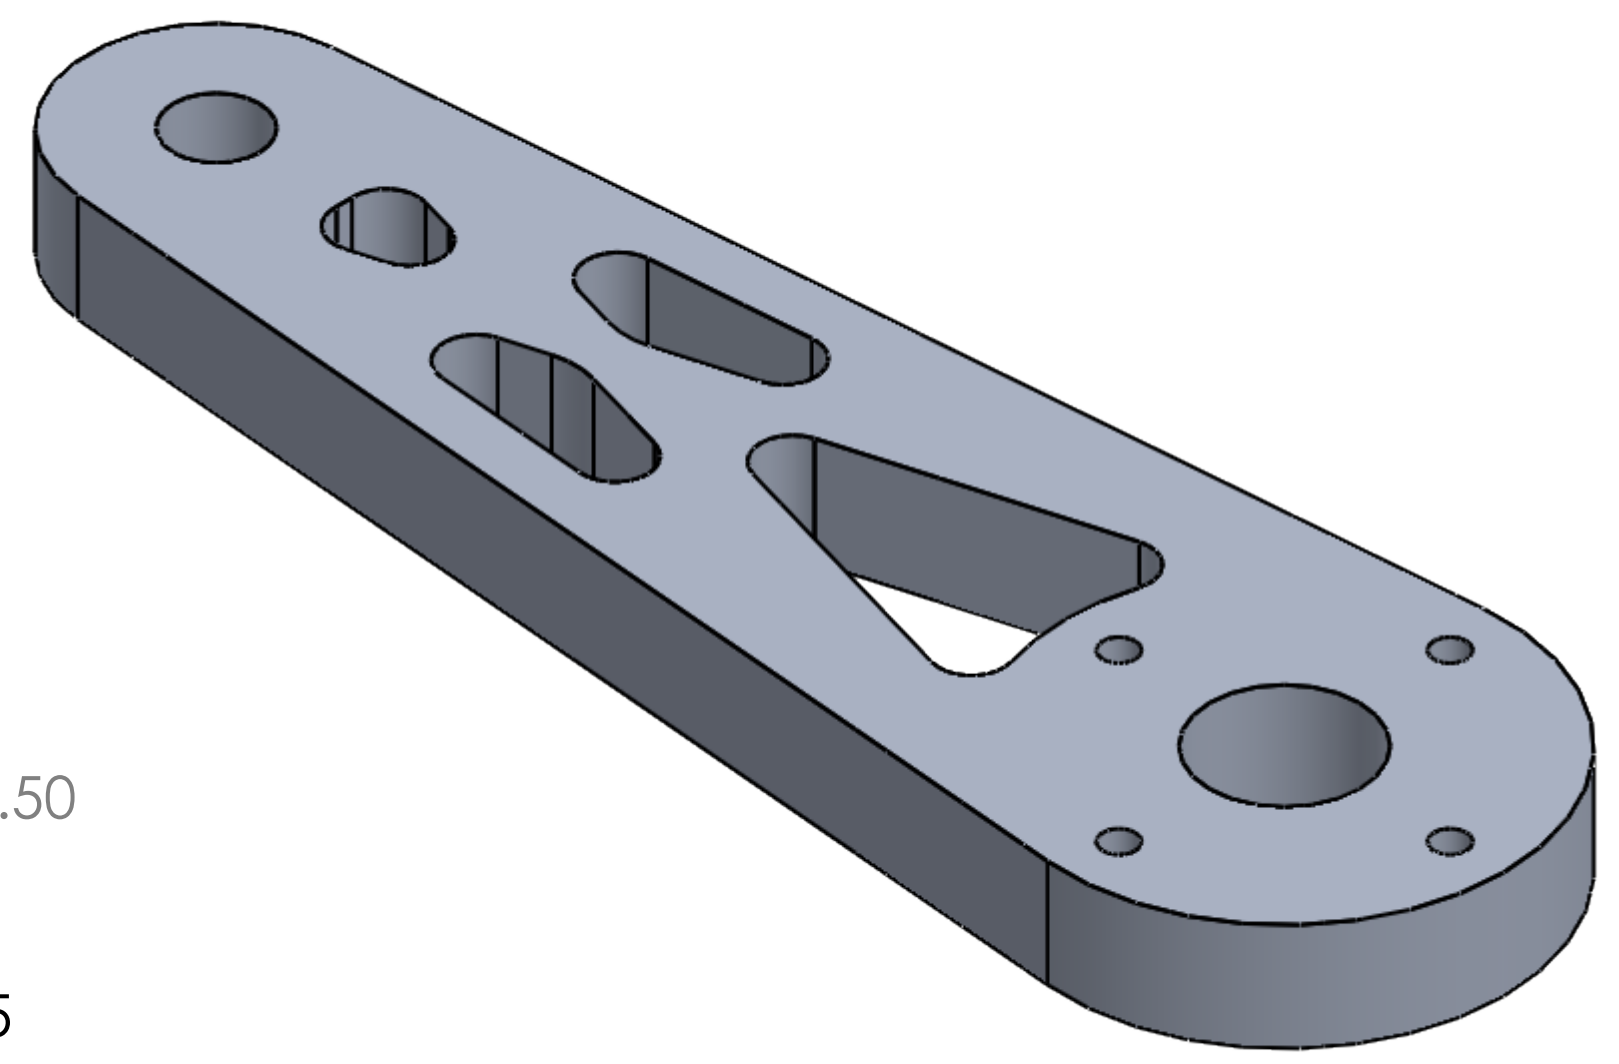


UNLESS OTHERWISE SPECIFIED: DIMENSIONS ARE IN MILLIMETERS TOLERANCES: 0.1				FINISH:  4.5/		DEBURR AND BREAK SHARP EDGES		DO NOT SCALE DRAWING		REVISION	2
								TITLE:  UPPER LINK			
DRAWN	NAME Govindu Dilshan	SIGNATURE	DATE 28/06/19					DWG NO.  1-1		A2	
CHK'D								MATERIAL:  ALUMINIUM 6065		SCALE:2:1	
APPVD											
MFG								WEIGHT: 80.07g		SHEET 1 OF 6	
Q.A											

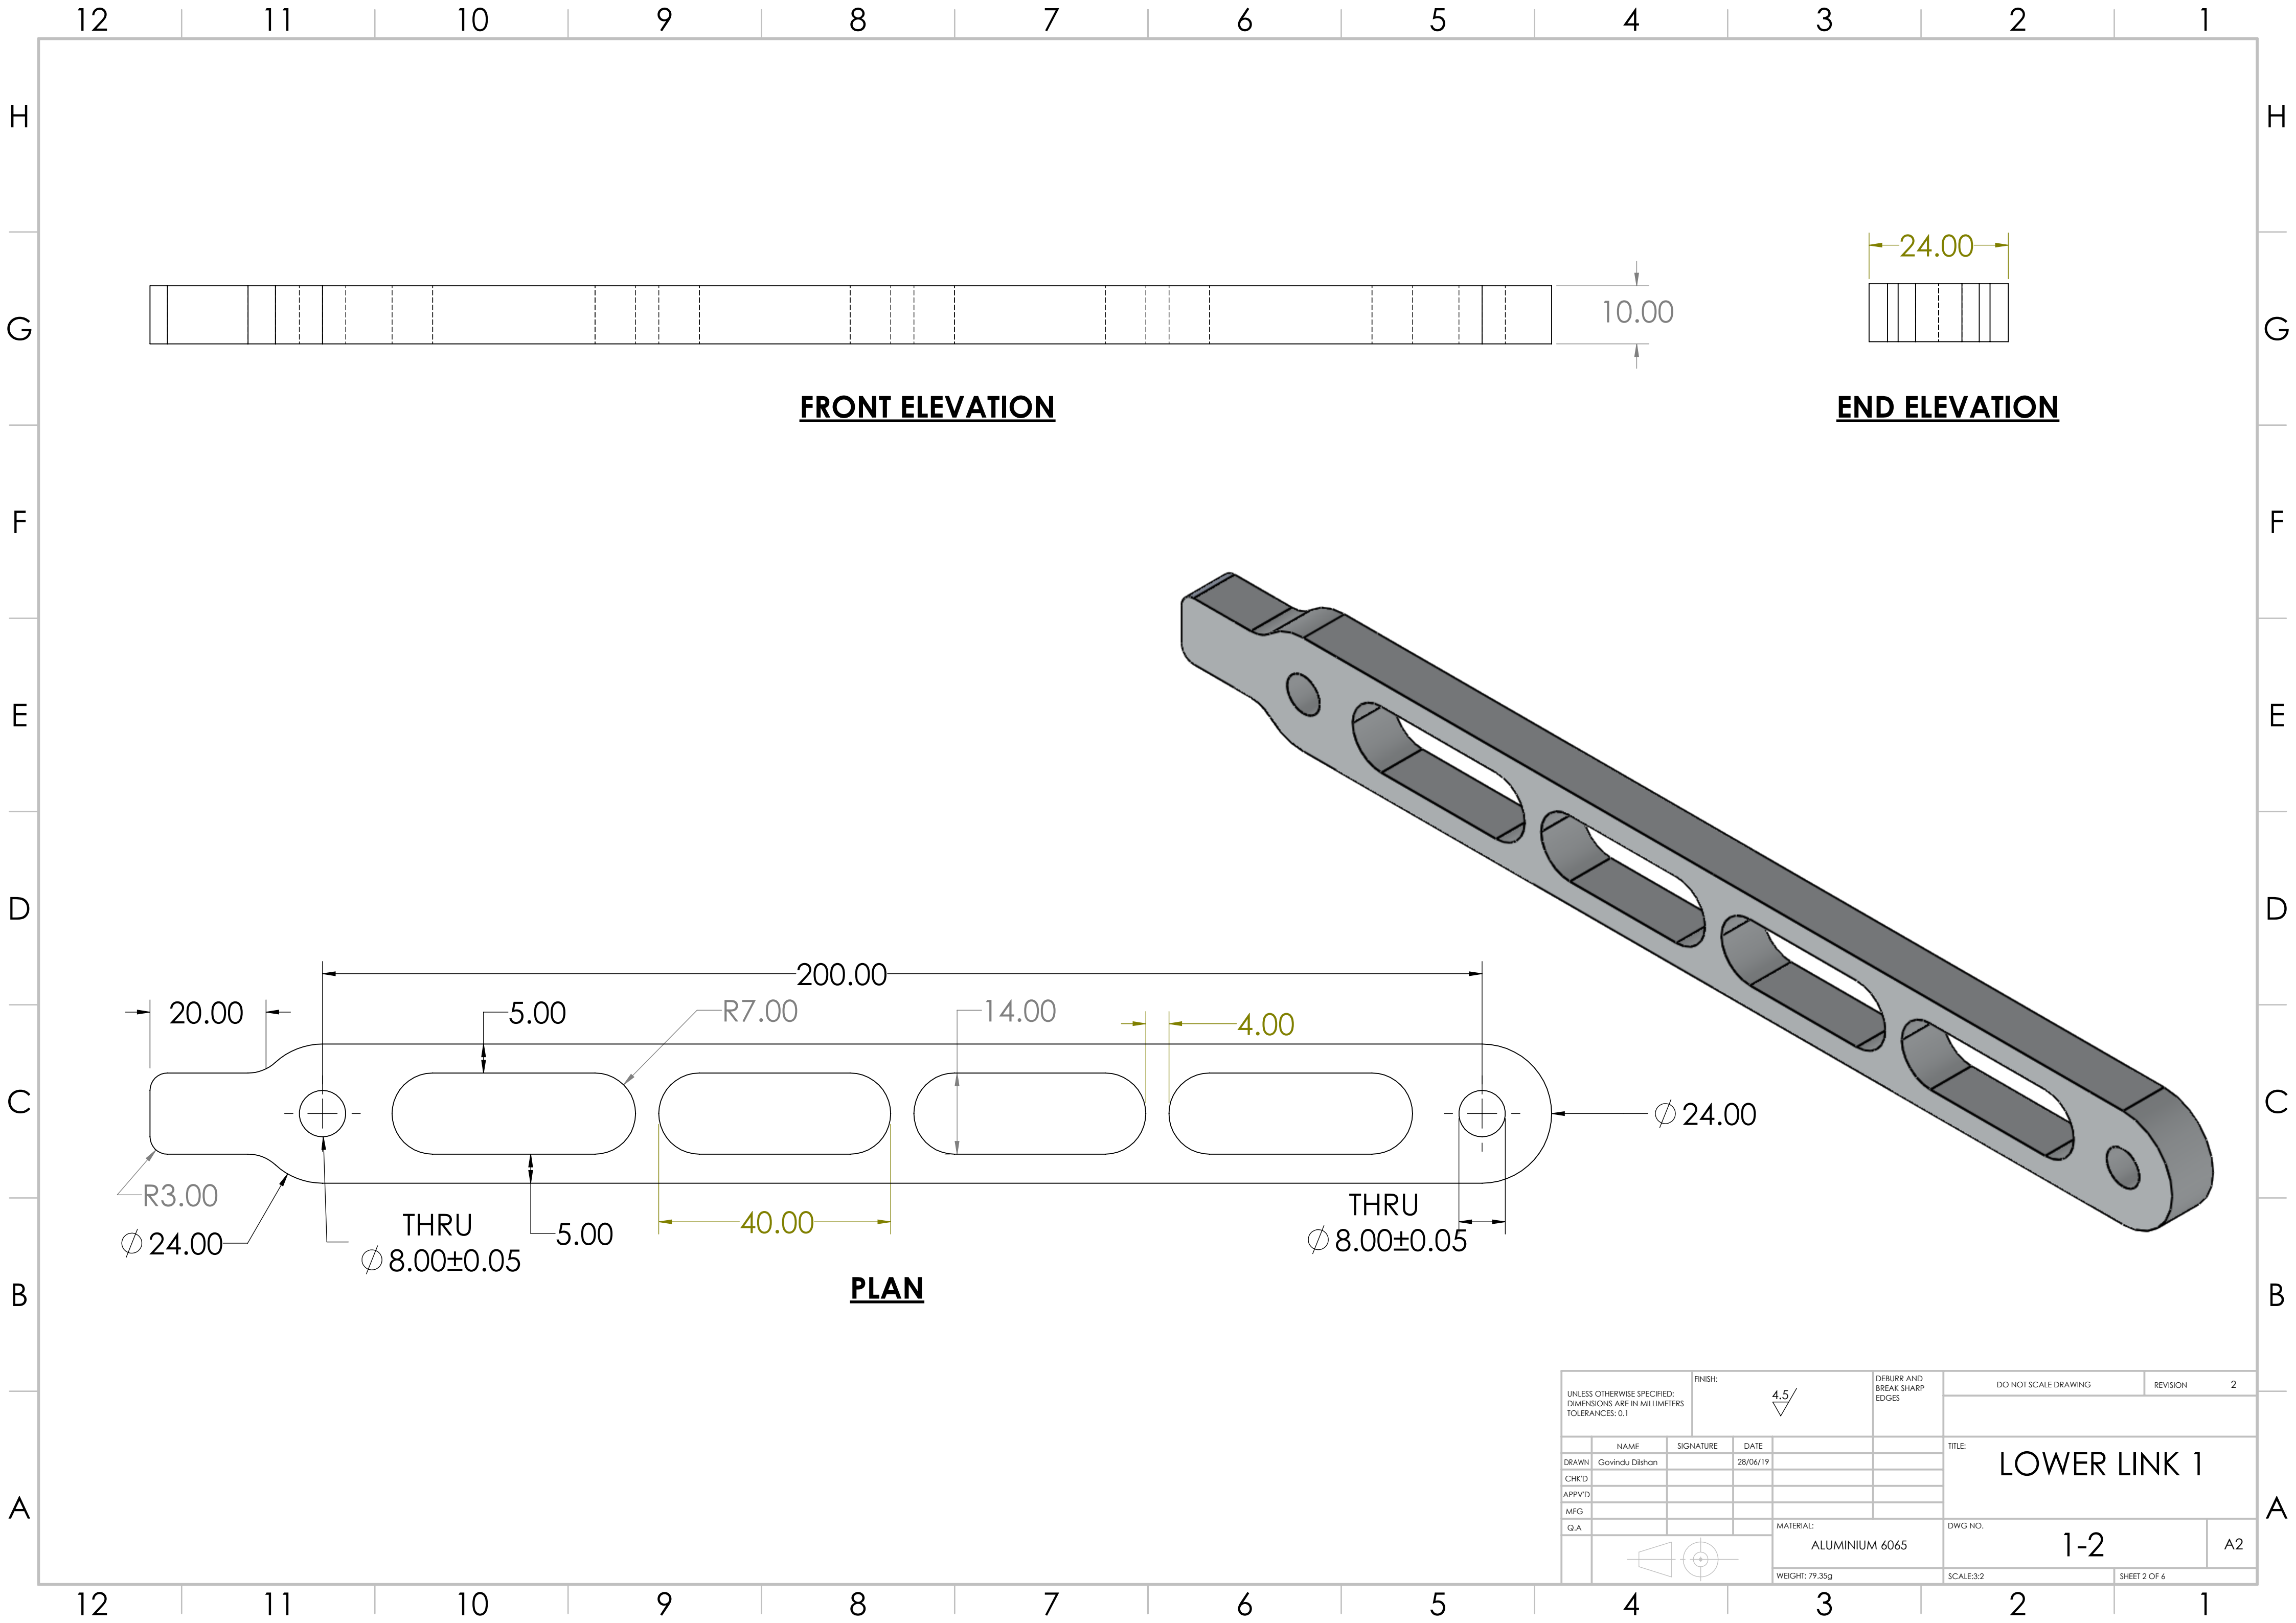


**FRONT ELEVATION**

**END ELEVATION**

**PLAN**

UNLESS OTHERWISE SPECIFIED: DIMENSIONS ARE IN MILLIMETERS TOLERANCES: 0.1				FINISH: <div>4.5</div>		DEBURR AND BREAK SHARP EDGES		DO NOT SCALE DRAWING		REVISION 2	
								TITLE: <div>LOWER LINK 1</div>			
DRAWN	NAME Govindu Dilshan	SIGNATURE	DATE 28/06/19					DWG NO. <div>1-2</div>		A2	
CHK'D											
APPV'D											
MFG											
Q.A						MATERIAL: ALUMINIUM 6065					
						WEIGHT: 79.35g		SCALE:3:2		SHEET 2 OF 6	

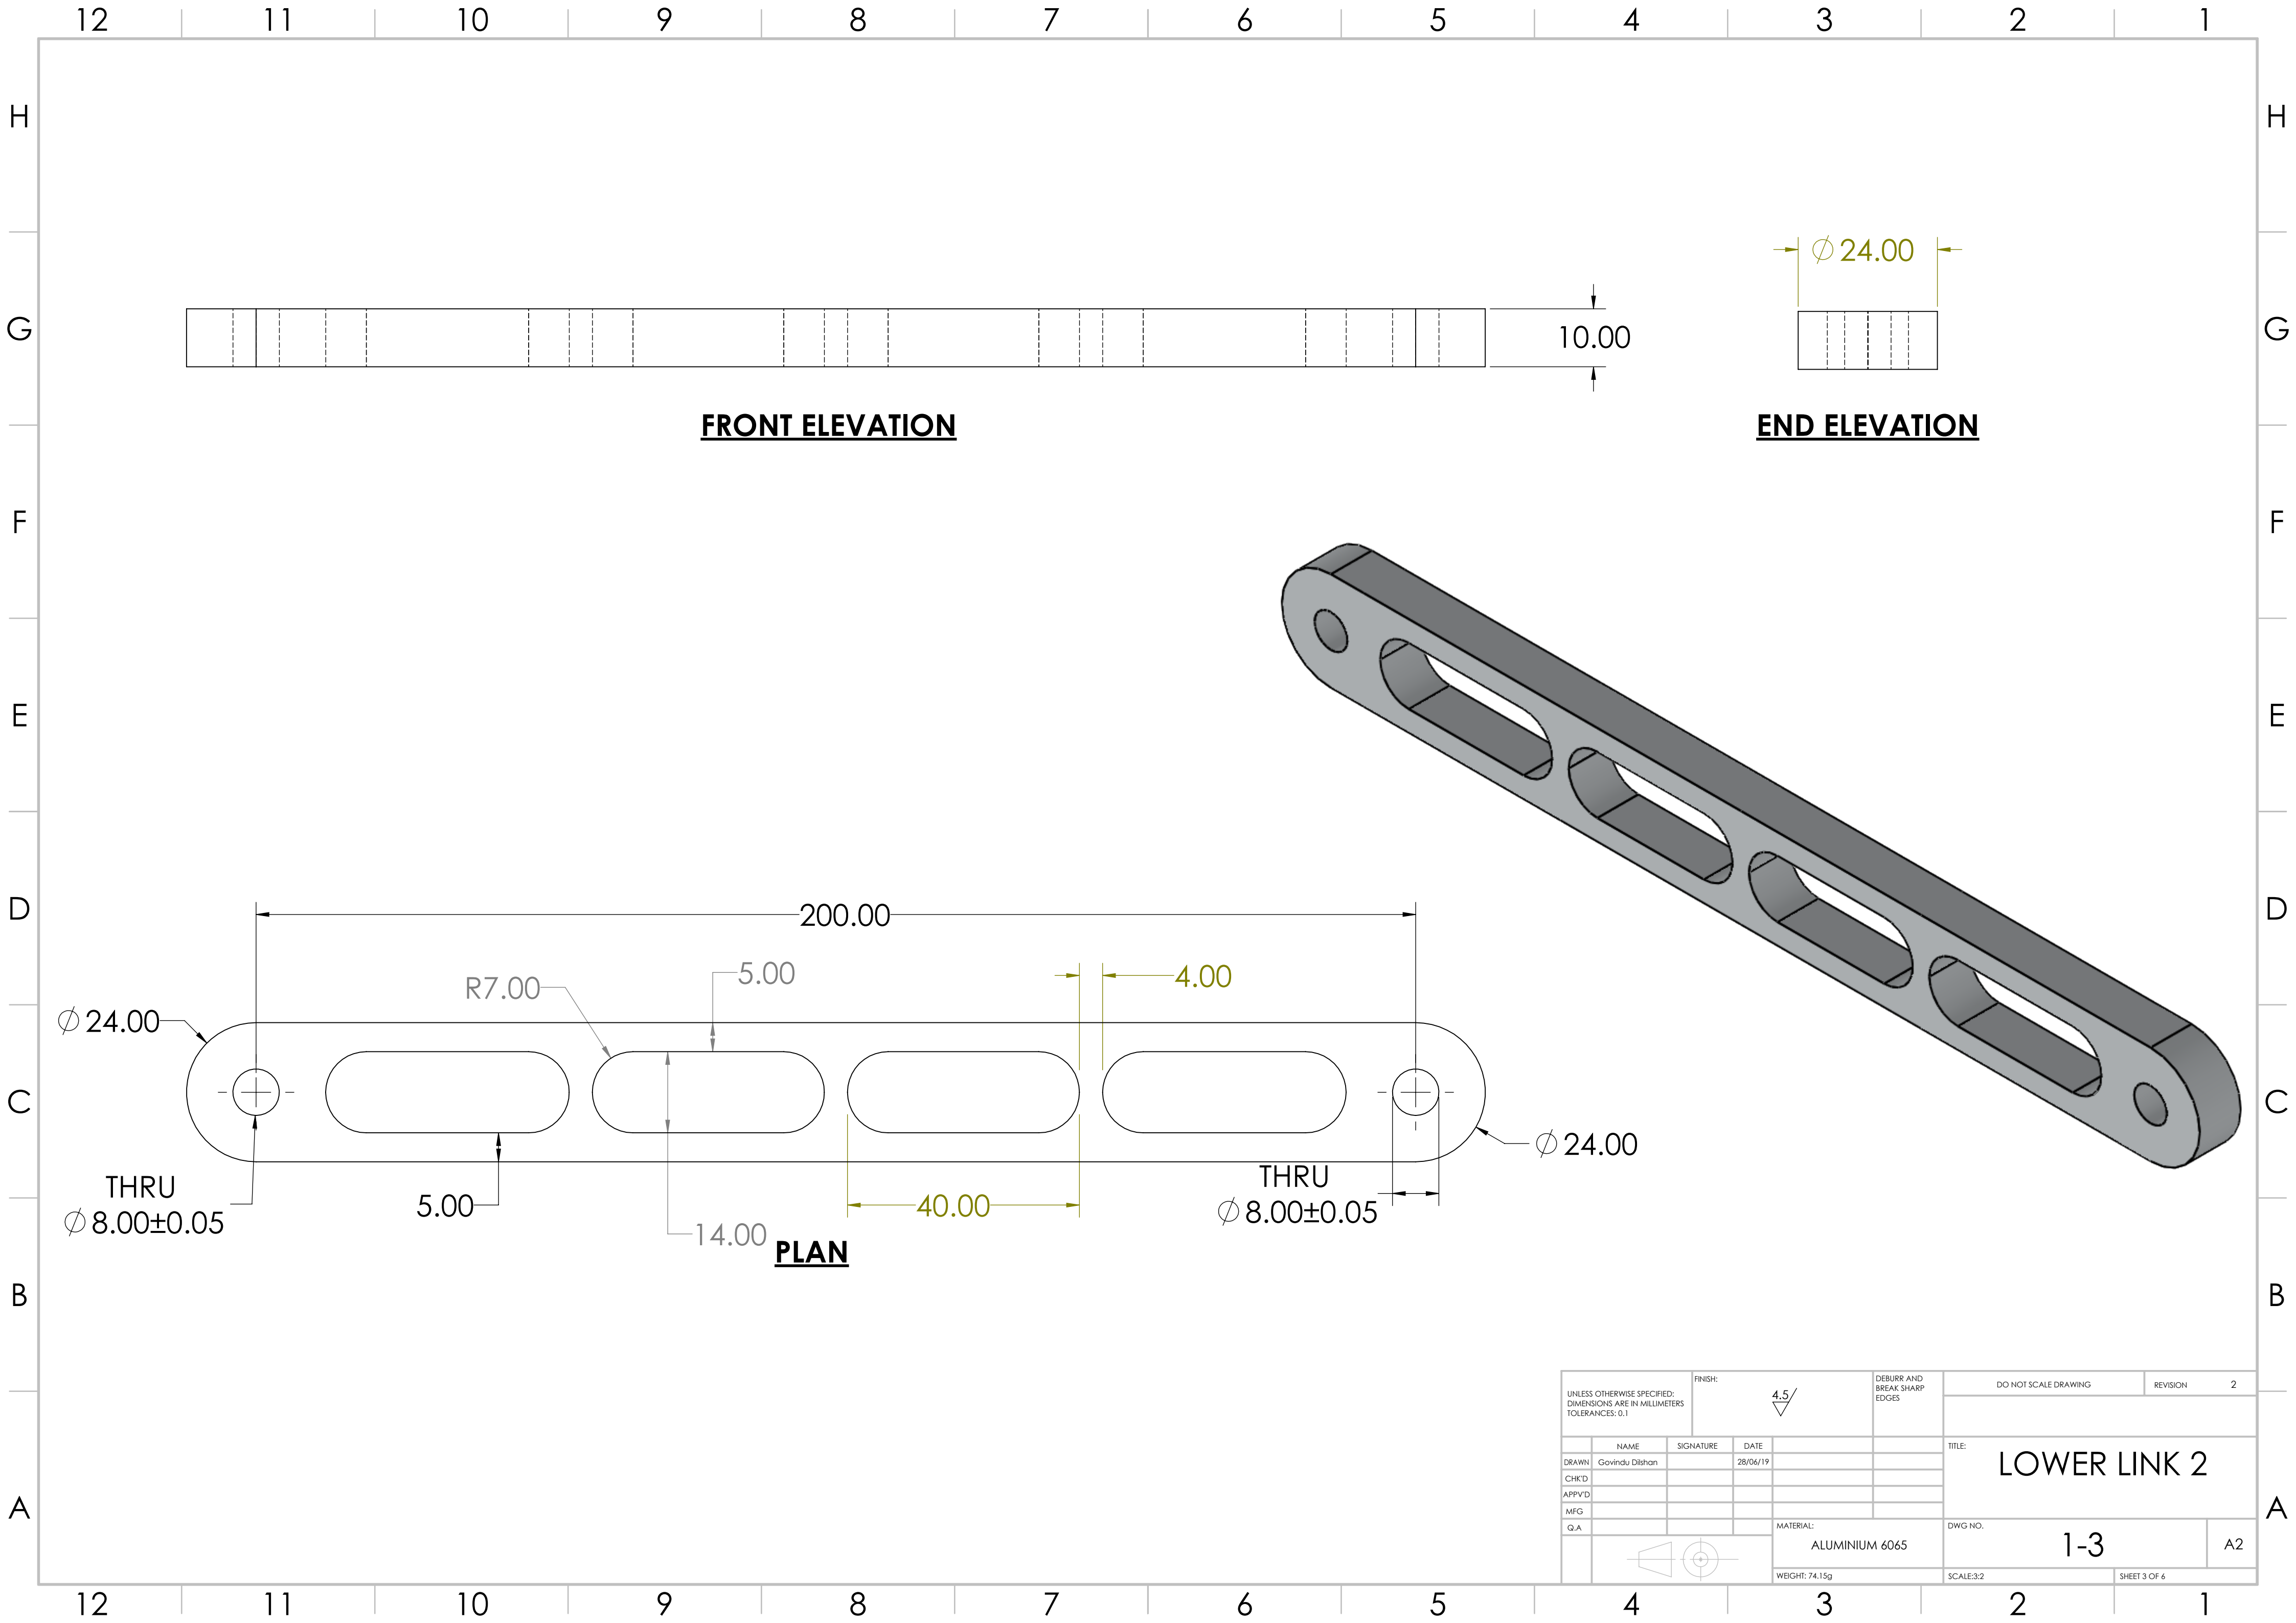


**FRONT ELEVATION**


**END ELEVATION**

**PLAN**


UNLESS OTHERWISE SPECIFIED: DIMENSIONS ARE IN MILLIMETERS TOLERANCES: 0.1				FINISH: <div>4.5</div>		DEBURR AND BREAK SHARP EDGES		DO NOT SCALE DRAWING		REVISION	2
								TITLE: LOWER LINK 2			
DRAWN	NAME Govindu Dilshan	SIGNATURE	DATE 28/06/19					DWG NO. 1-3		A2	
CHK'D											
APPVD											
MFG											
Q.A											
						MATERIAL: ALUMINIUM 6065					
						WEIGHT: 74.15g		SCALE:3:2		SHEET 3 OF 6	

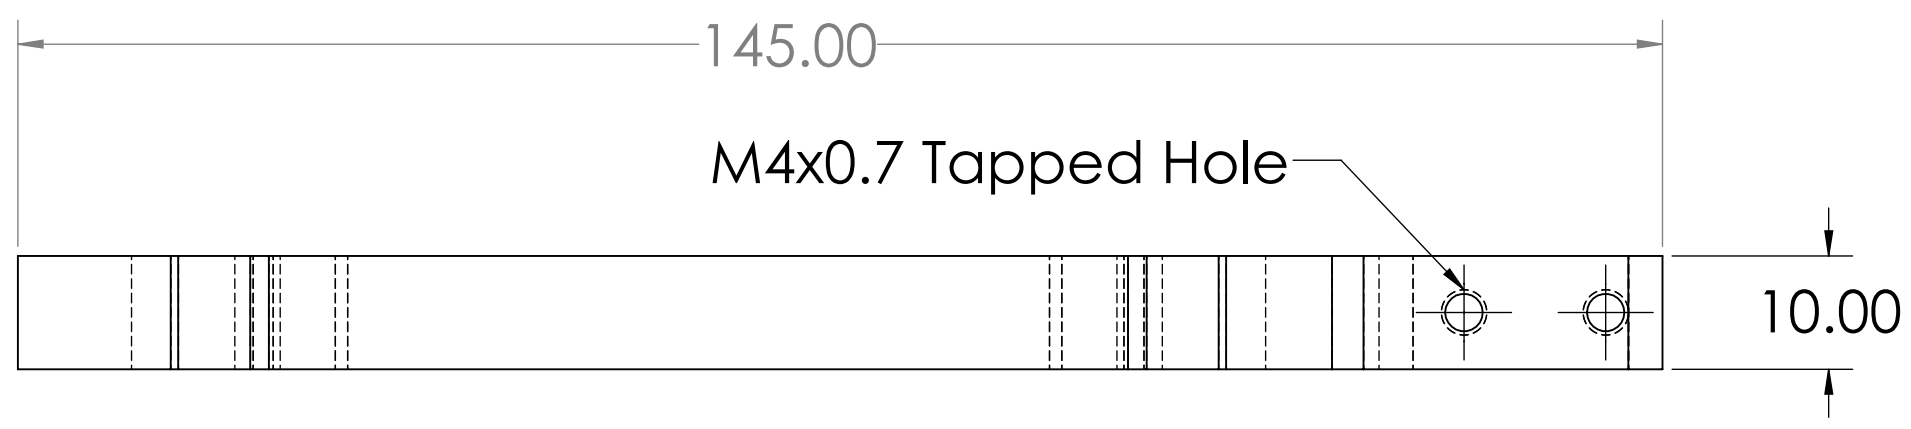


**FRONT ELEVATION**

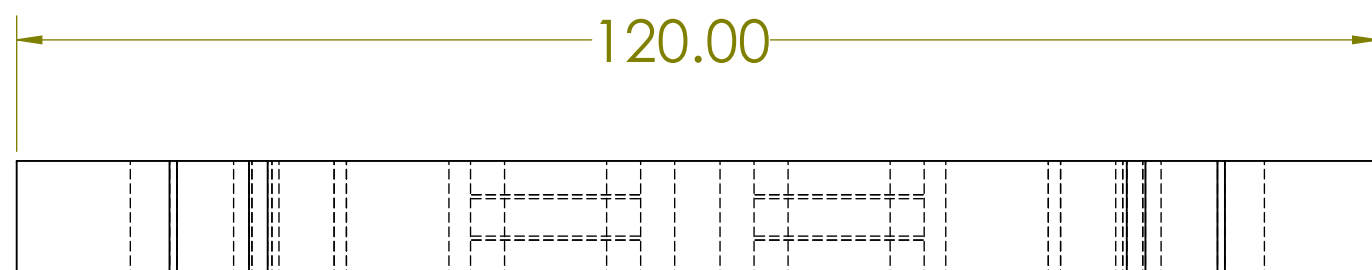



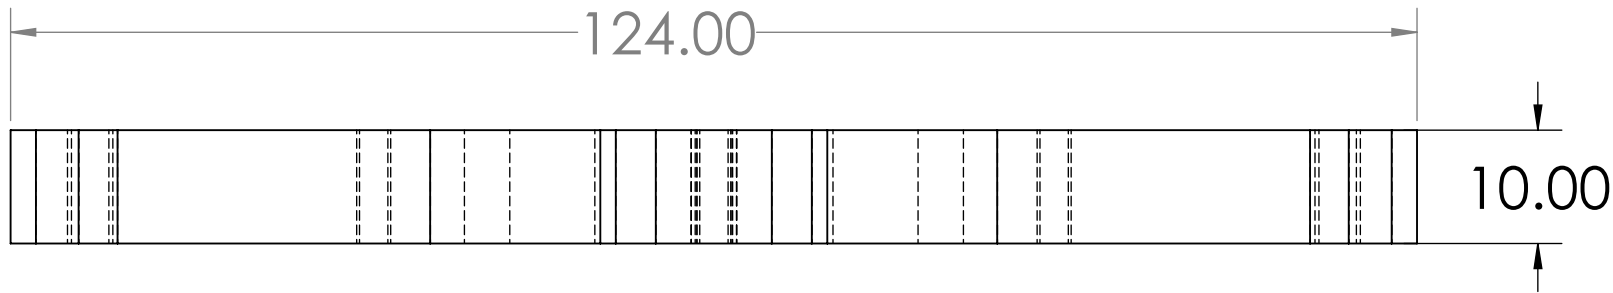
**END ELEVATION**

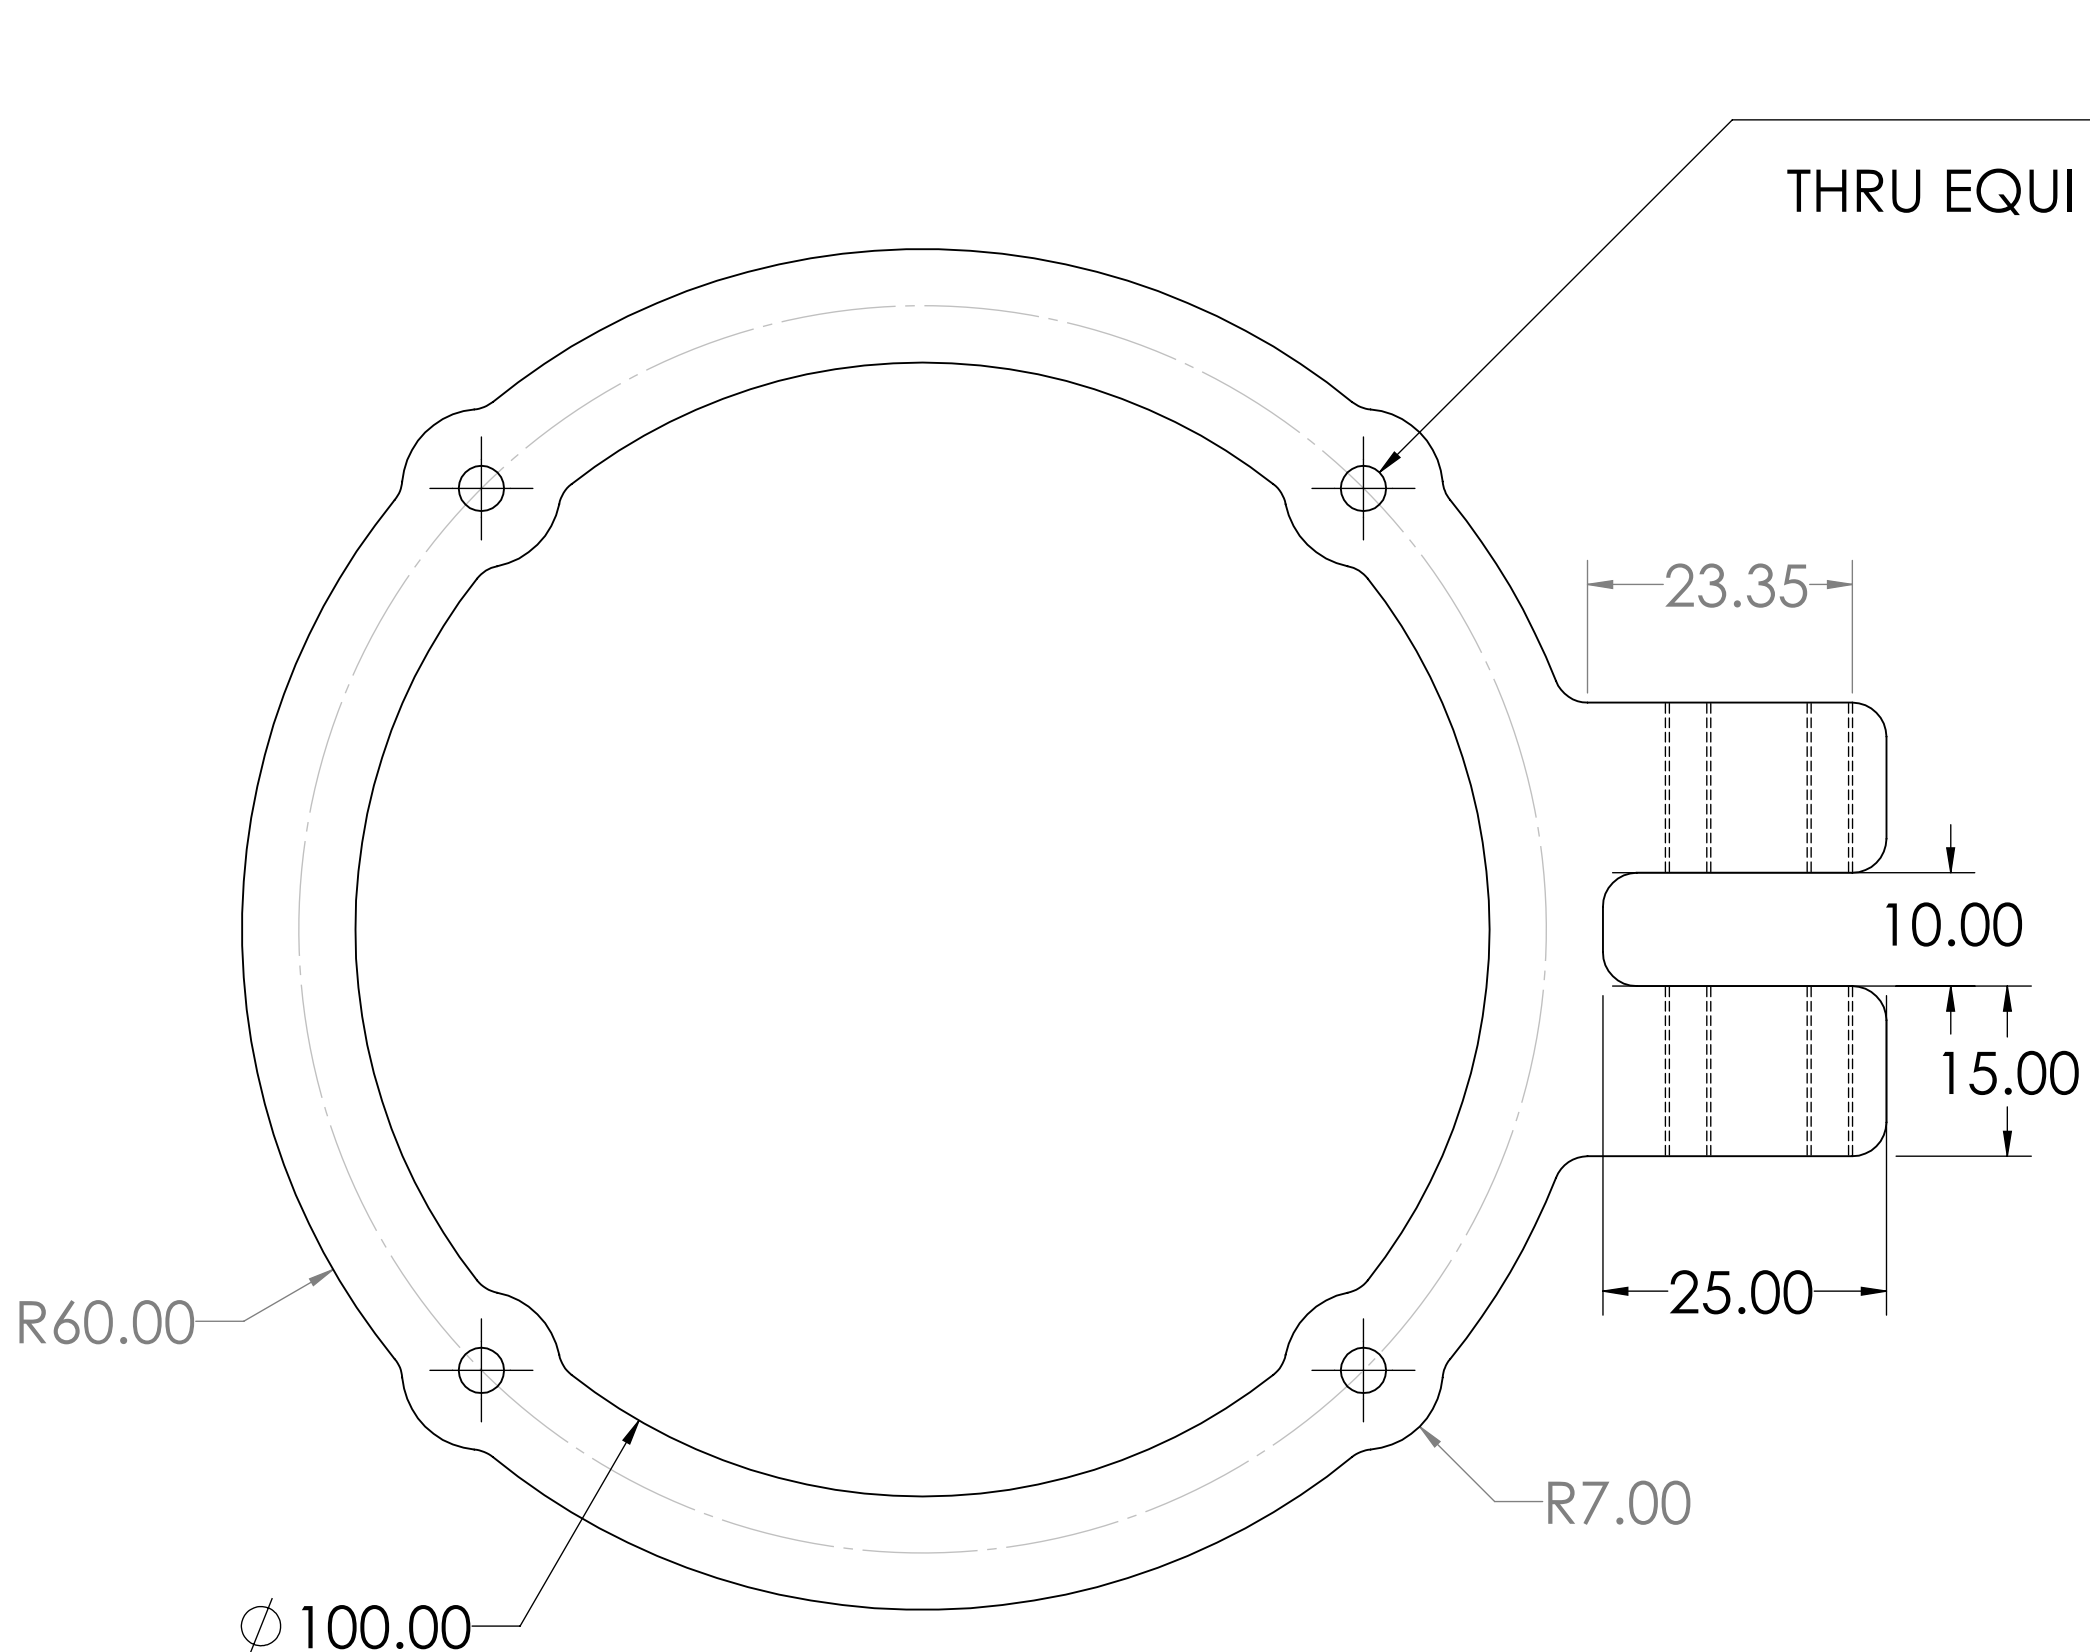


**PLAN**

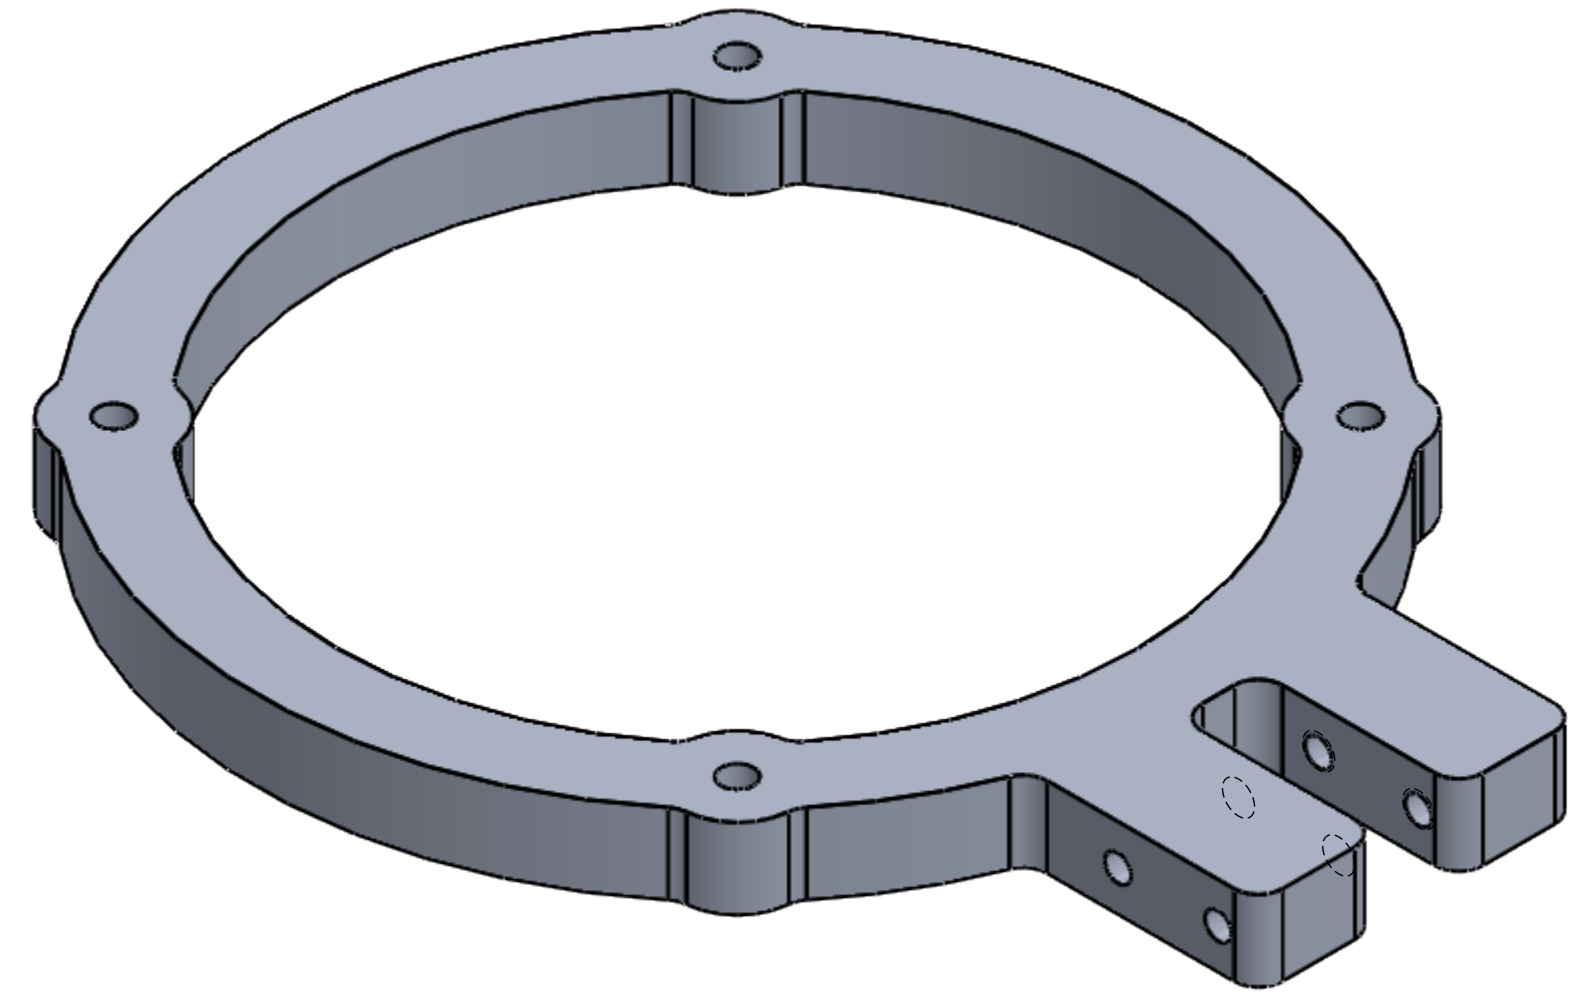

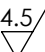
UNLESS OTHERWISE SPECIFIED: DIMENSIONS ARE IN MILLIMETERS TOLERANCES: 0.1				FINISH:		4.5 		DEBURR AND BREAK SHARP EDGES		DO NOT SCALE DRAWING		REVISION		2			
NAME		SIGNATURE		DATE						TITLE:  MOTOR GUARD							
DRAWN		Govindu Dilshan		28/06/19													
CHK'D																	
APP'VD																	
MFG																	
Q.A																	
						MATERIAL:		ALUMINIUM 6065				DWG NO.  1-4				A2	
												WEIGHT: 110.89g		SCALE:3:2			




**FRONT ELEVATION**

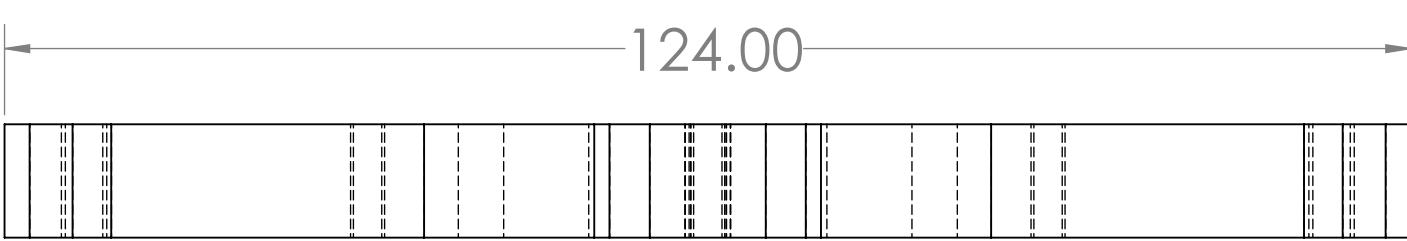


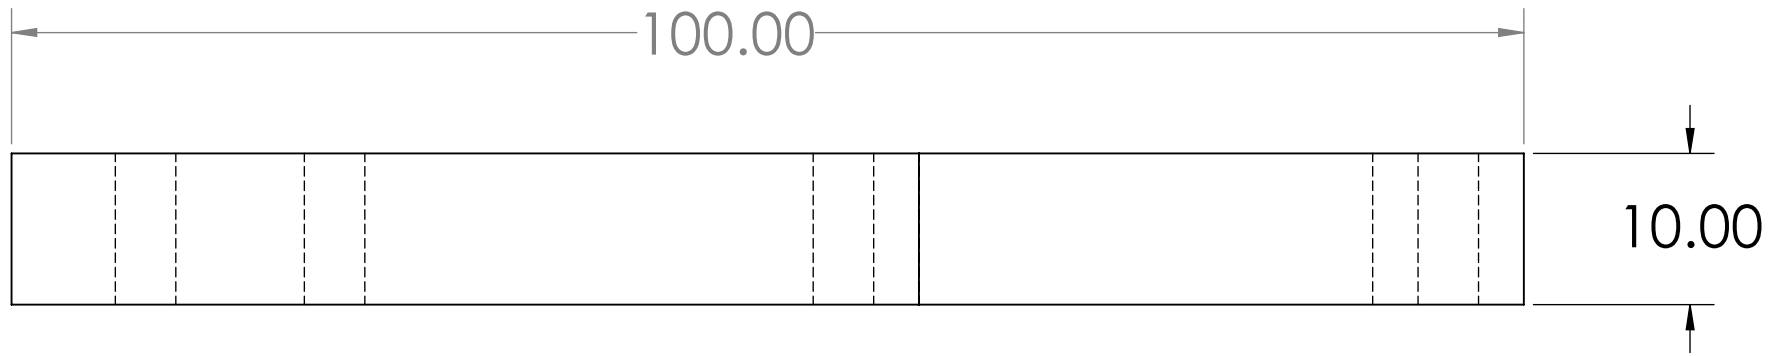
**END ELEVATION**

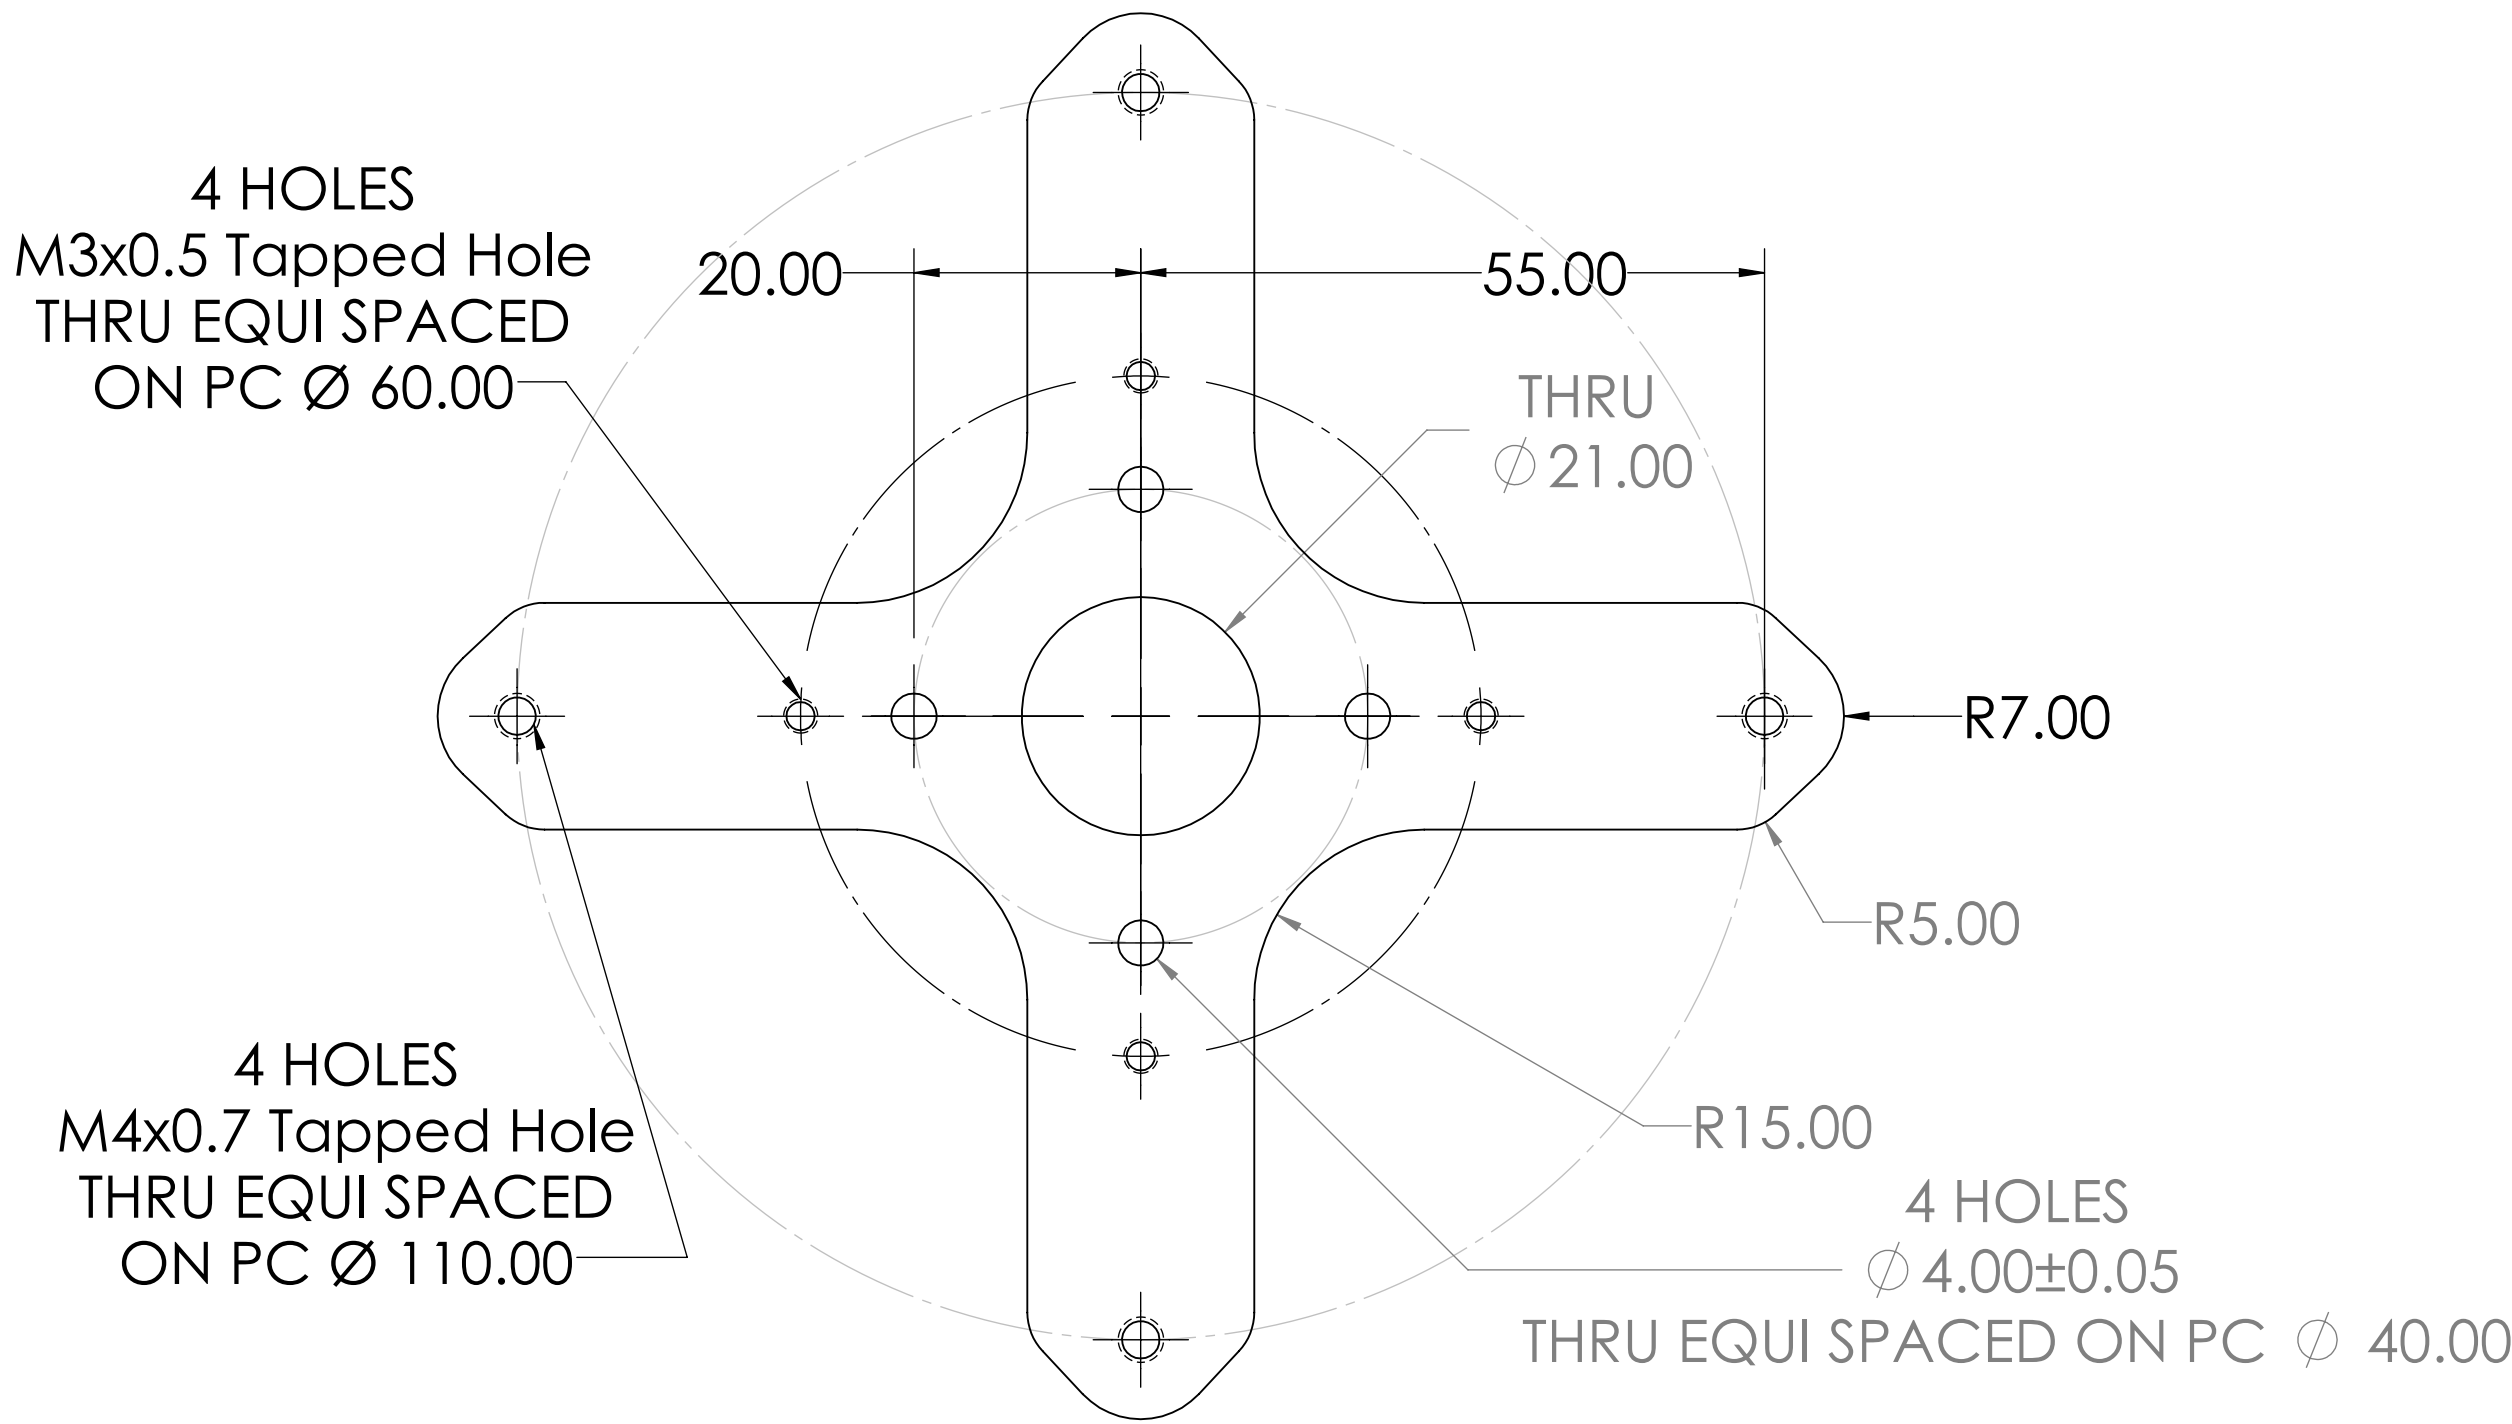


**PLAN**

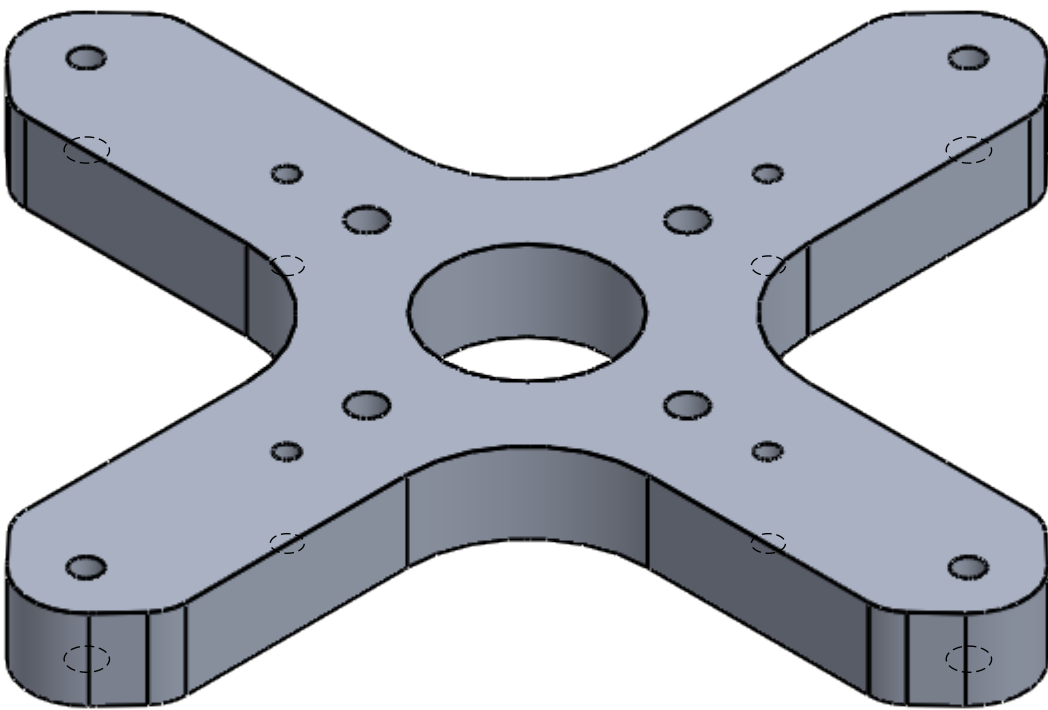


UNLESS OTHERWISE SPECIFIED: DIMENSIONS ARE IN MILLIMETERS TOLERANCES: 0.1				FINISH: <div>4.5/</div>		DEBURR AND BREAK SHARP EDGES		DO NOT SCALE DRAWING		REVISION 2	
				TITLE: <div>MOTOR MOUNT</div>							
DRAWN	NAME Govindu Dilshan	SIGNATURE	DATE 28/06/19								
CHK'D											
APPV'D											
MFG											
Q.A											
				MATERIAL: <div>ALUMINIUM 6065</div>		DWG NO. <div>1-5</div>				A2	
				WEIGHT: 110.21g		SCALE:3:2				SHEET 5 OF 6	




**FRONT ELEVATION**

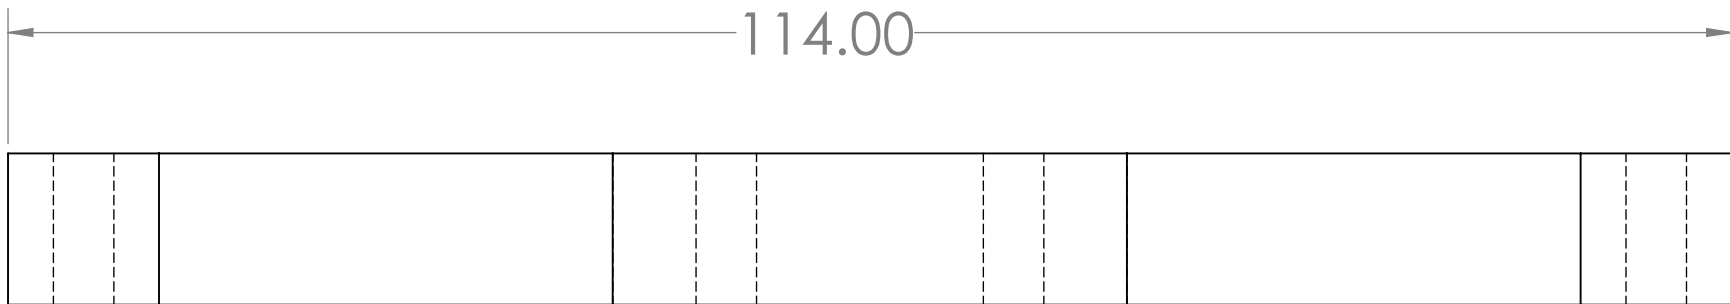


**END ELEVATION**

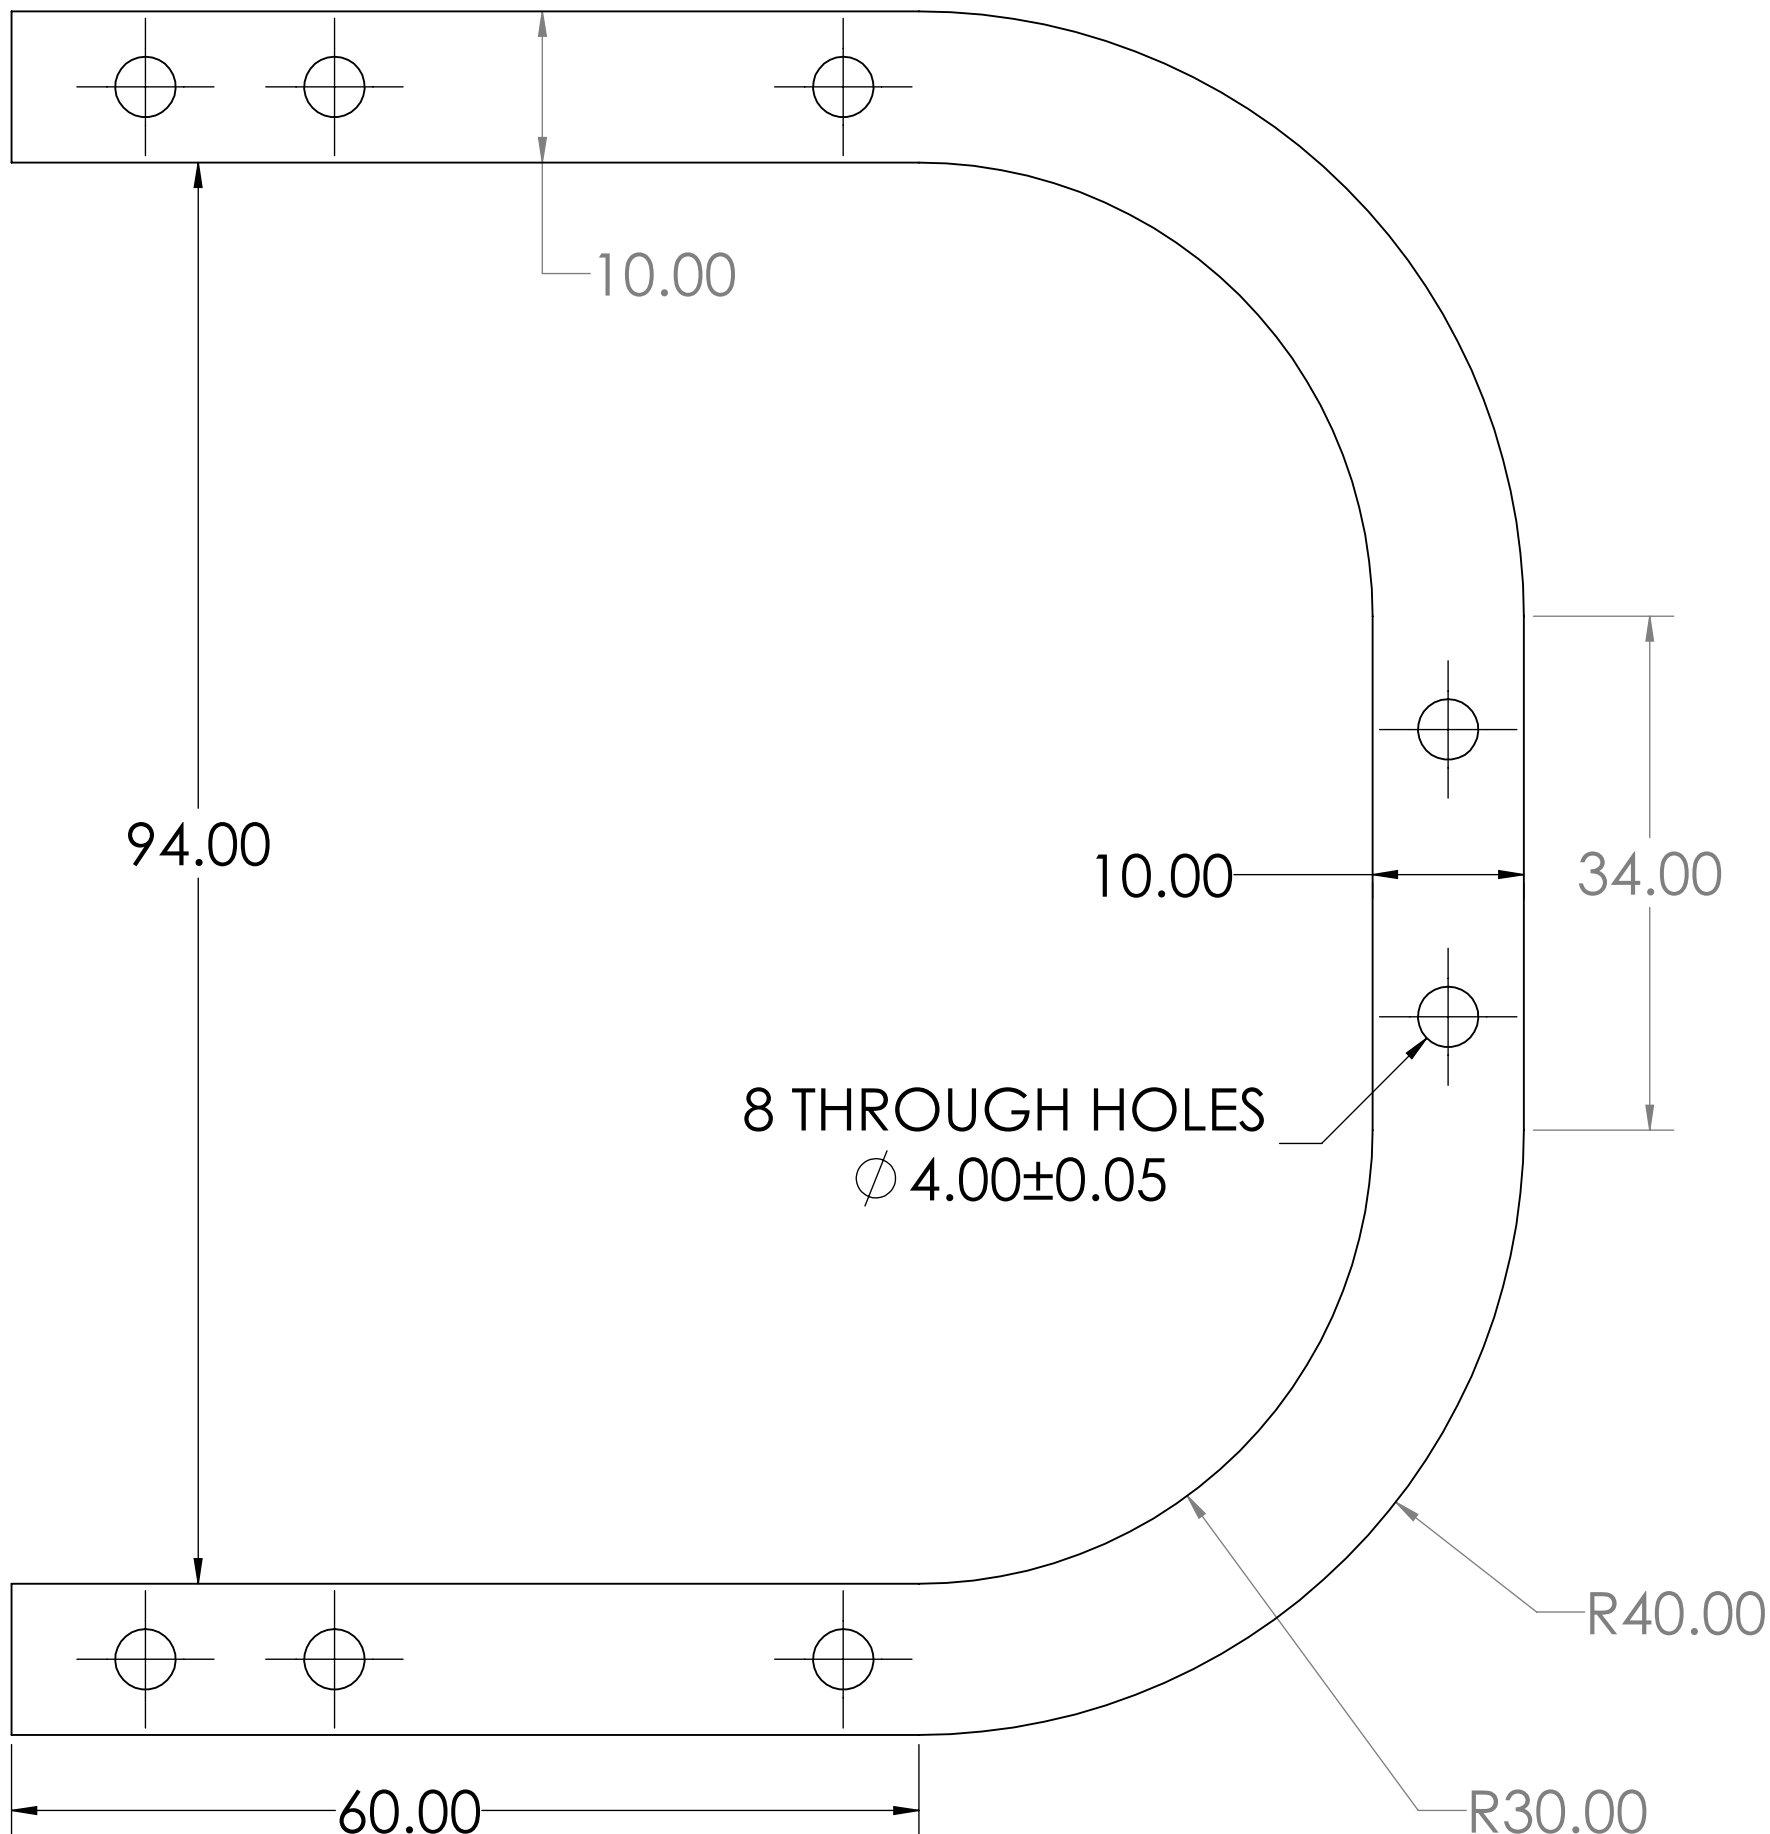

**PLAN**

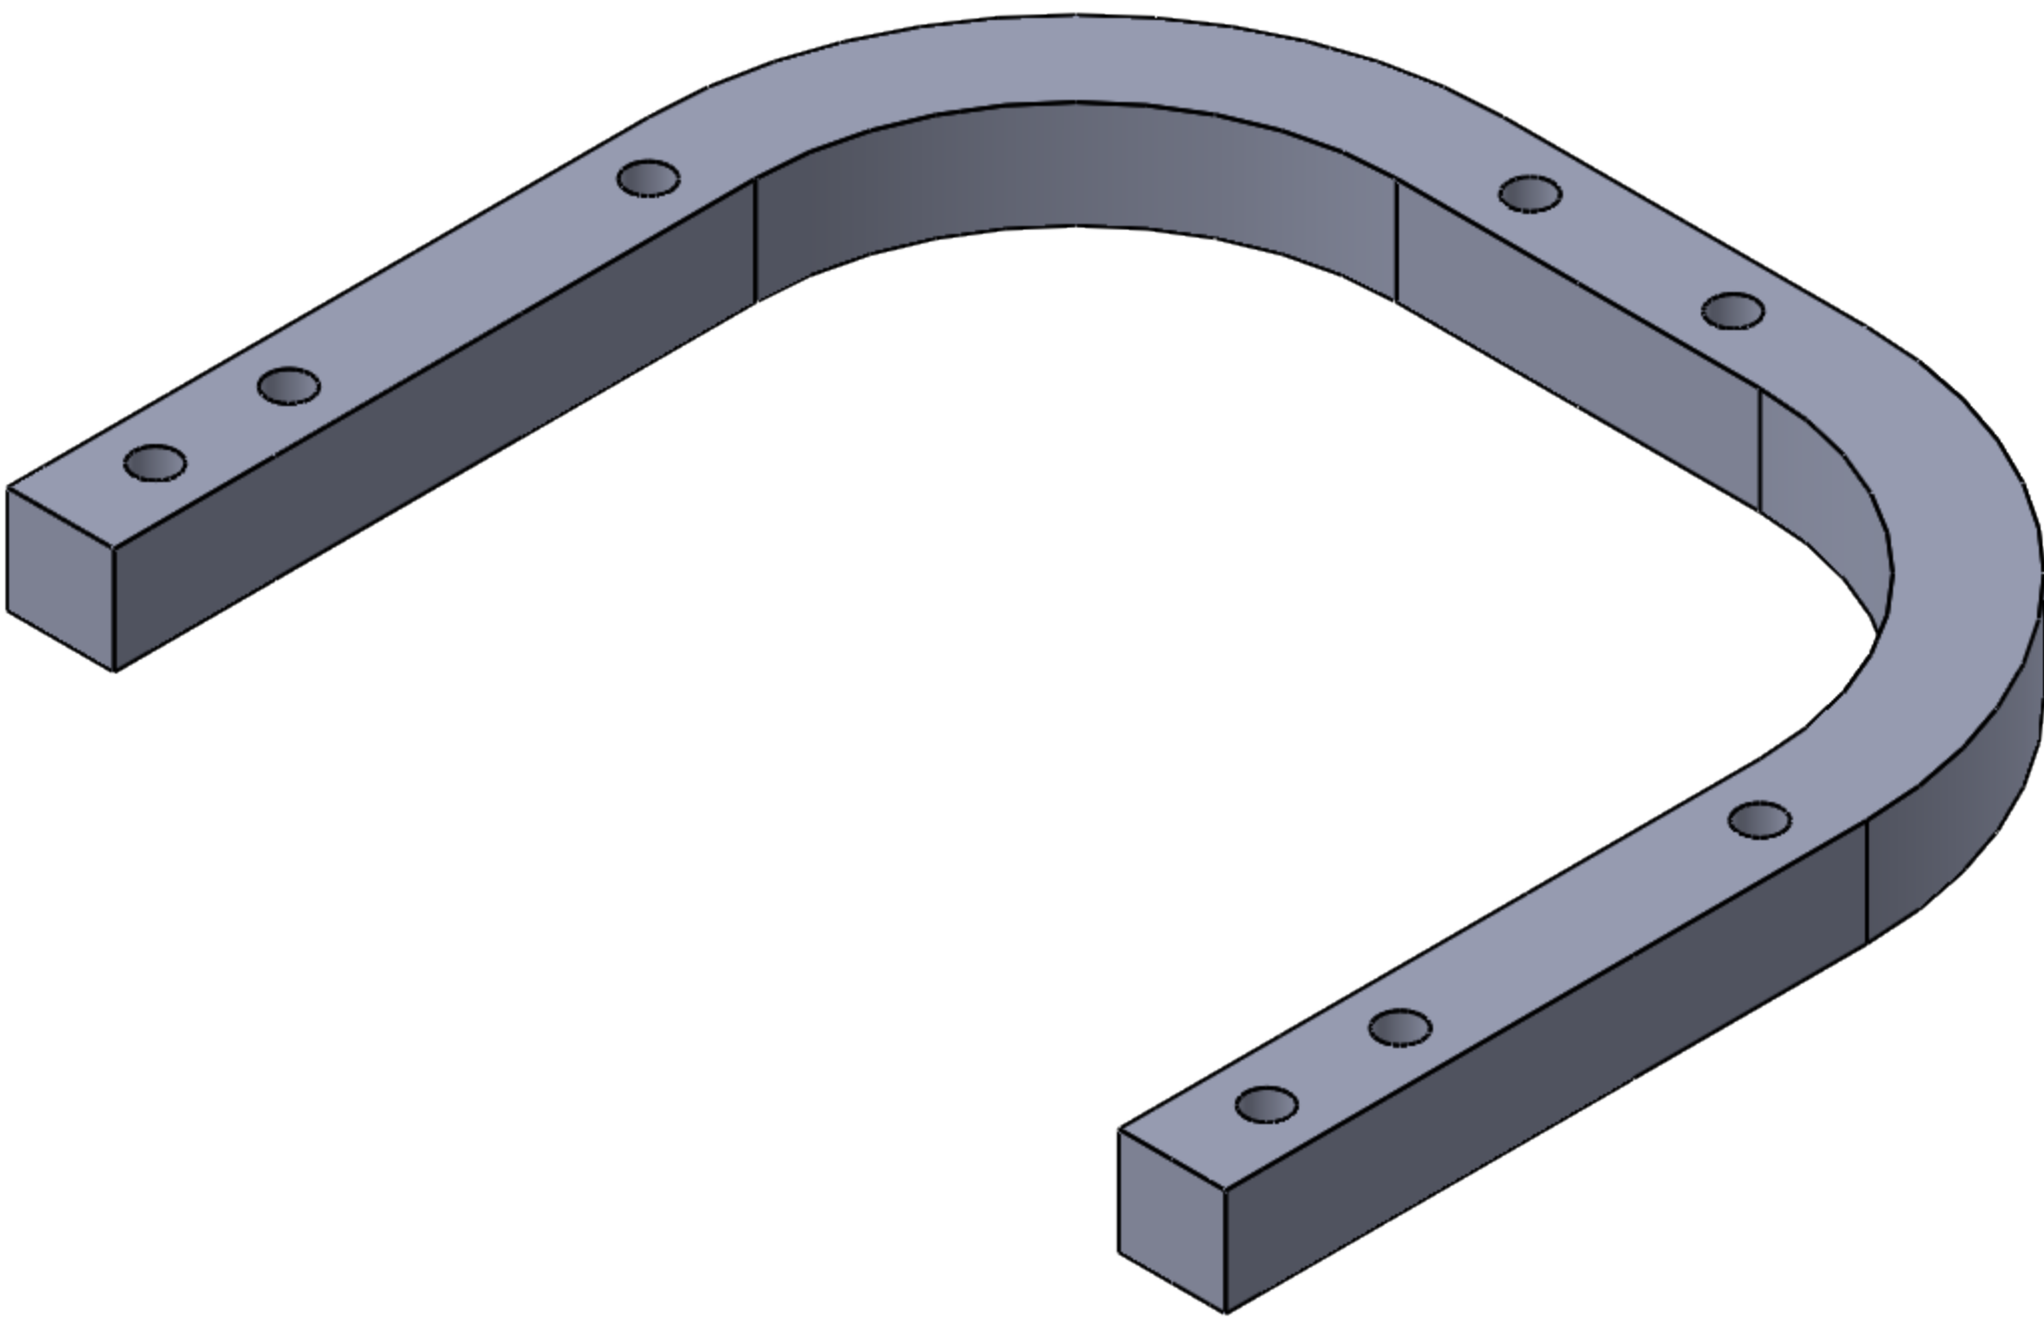

UNLESS OTHERWISE SPECIFIED: DIMENSIONS ARE IN MILLIMETERS TOLERANCES: 0.1				FINISH: <div>4.5/</div>		DEBURR AND BREAK SHARP EDGES	DO NOT SCALE DRAWING		REVISION 2	
							TITLE: <div>U BRACKET</div>			
DRAWN	NAME Govindu Dilshan	SIGNATURE	DATE 28/06/19				MATERIAL:  ALUMINIUM 6065	DWG NO. <div>1-6</div>		A2
CHK'D										
APPV'D										
MFG										
Q.A							WEIGHT: 25.99g	SCALE: 2:1		SHEET 6 OF 6
<div><div></div></div>										