

8

7

6

5

4

3

2

1

F


E

D


C

B


A

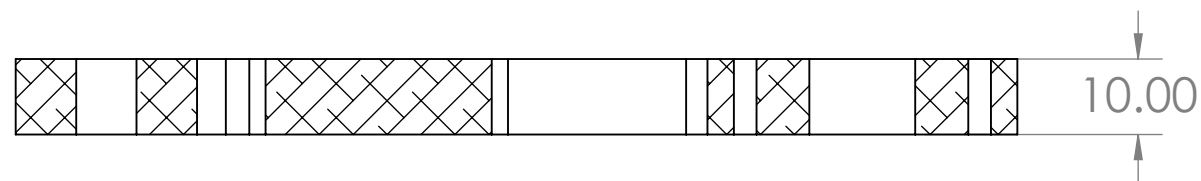


SECTION A-A

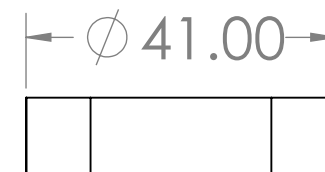

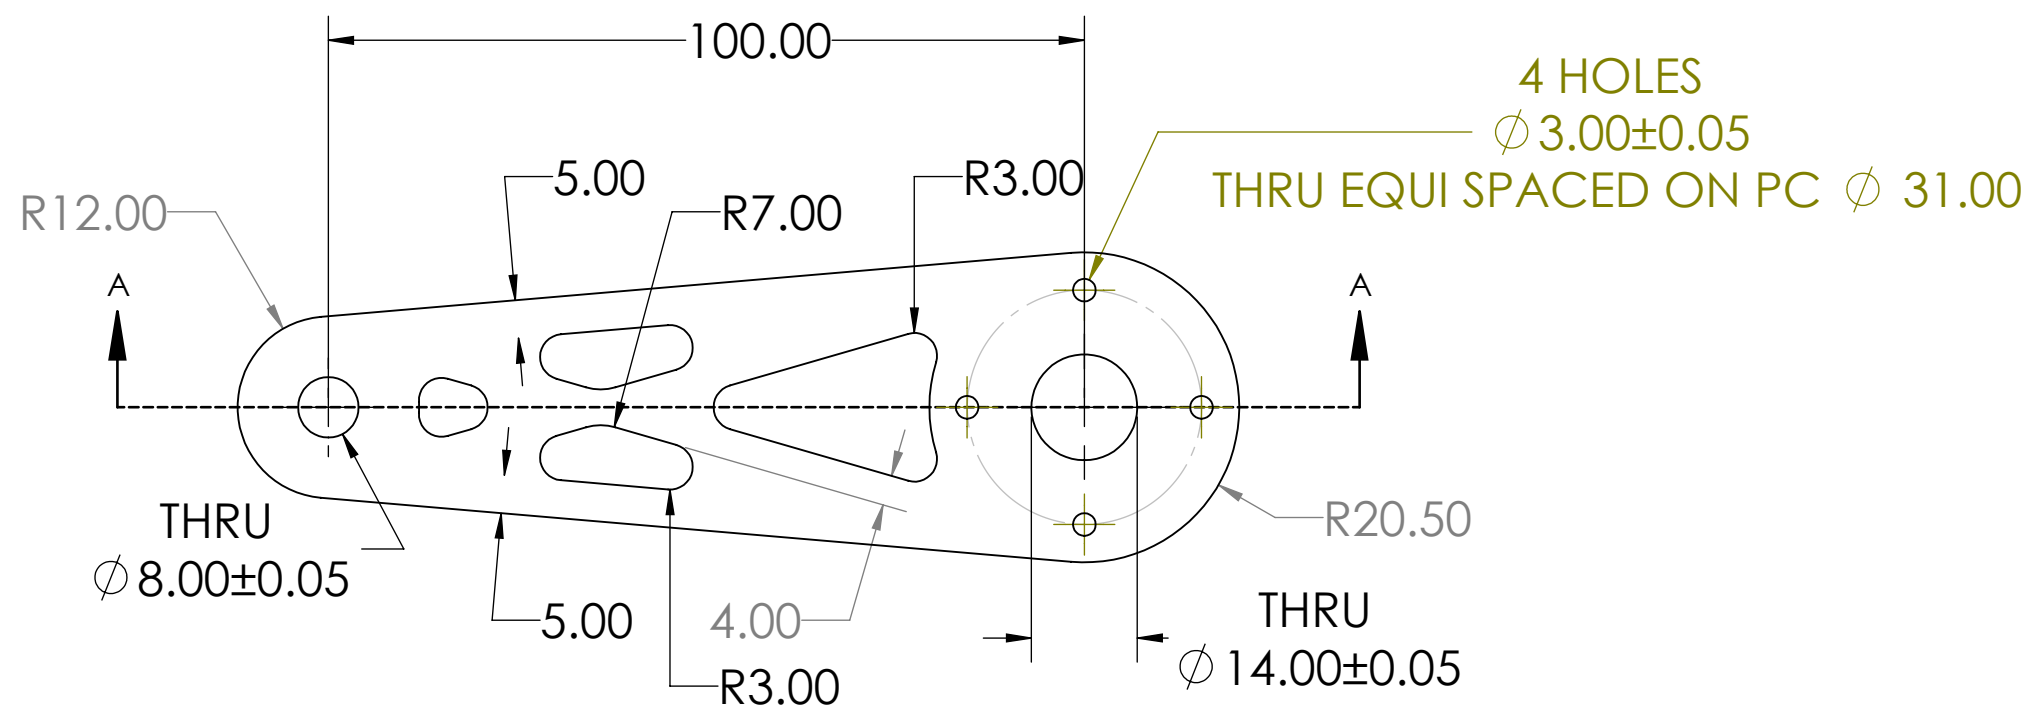

END ELEVATION

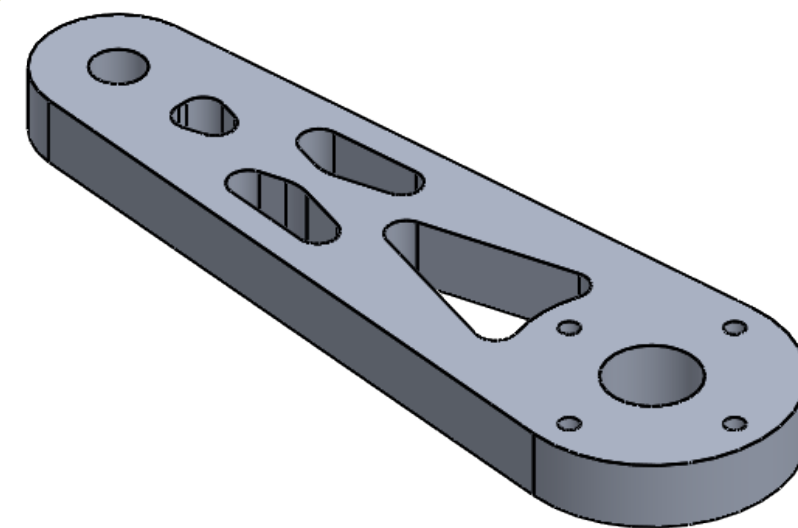

PLAN



UNLESS OTHERWISE SPECIFIED: DIMENSIONS ARE IN MILLIMETERS TOLERANCES: 0.1		FINISH:		4.5/ 		DEBURR AND BREAK SHARP EDGES		DO NOT SCALE DRAWING		REVISION		2.1	
		NAME		SIGNATURE		DATE							
DRAWN		Govindu Dilshan				02/07/19							
CHK'D													
APP'V'D													
MFG													
Q.A													
								TITLE:		UPPER LINK			
								MATERIAL:		DWG NO.		A3	
								ALUMINIUM 6065		1-1			
								WEIGHT: 80.09g		SCALE:1:1		SHEET 1 OF 6	

F

E

D

C

B

A

8

7

6

5

4

3

2

1

F


E

D


C

B


A

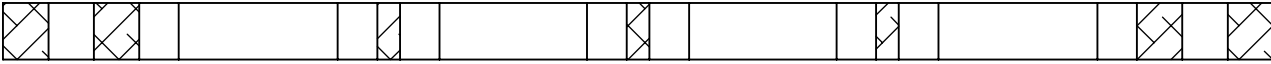


SECTION C-C

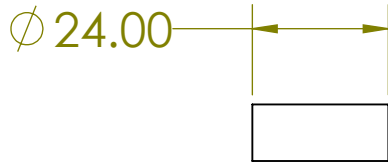


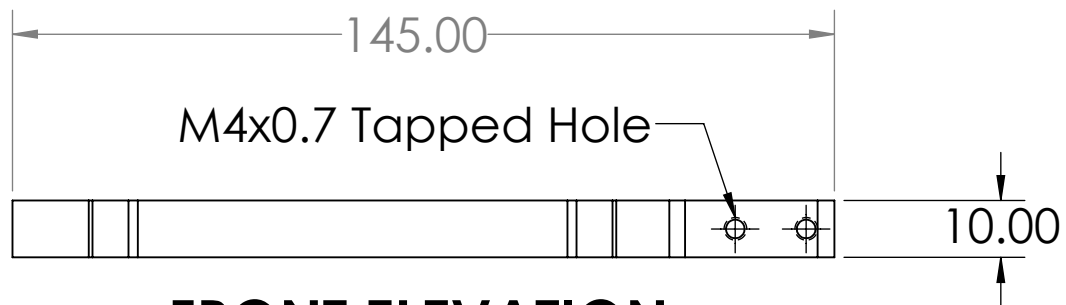
END ELEVATION

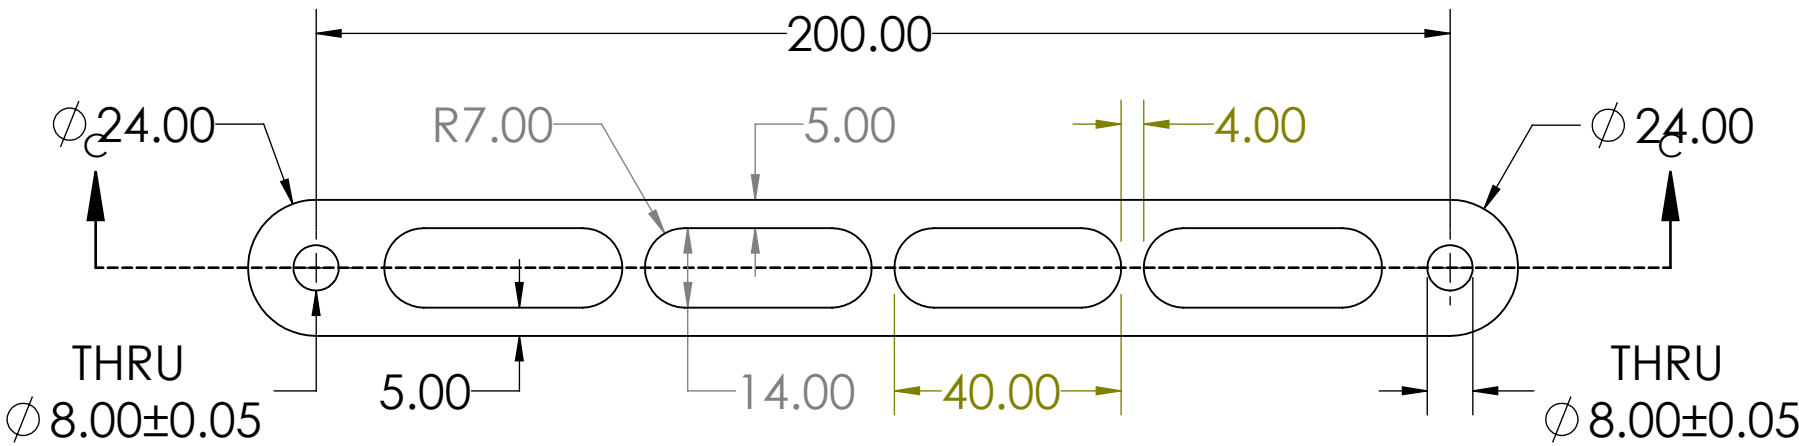


PLAN

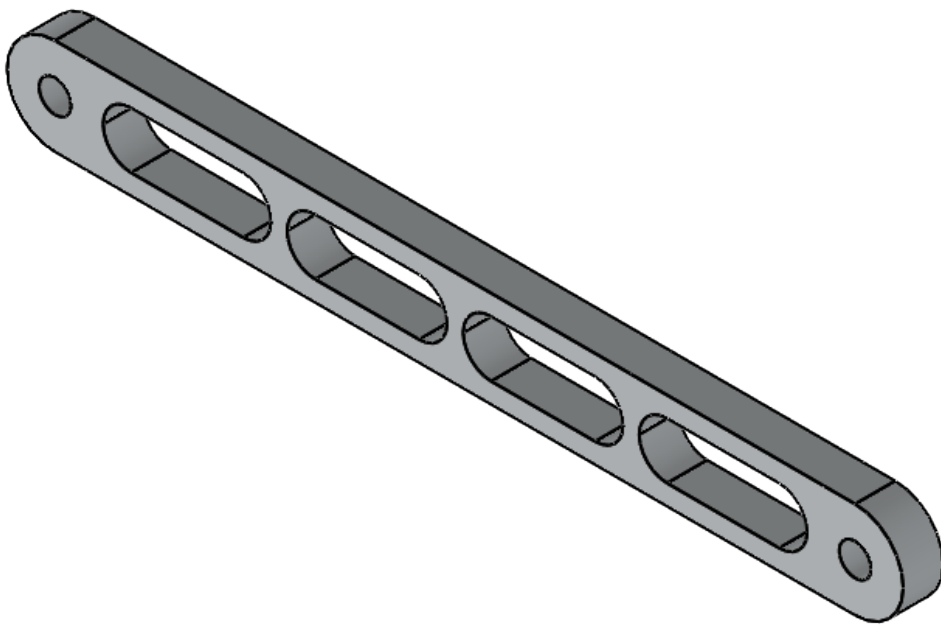


UNLESS OTHERWISE SPECIFIED: DIMENSIONS ARE IN MILLIMETERS TOLERANCES: 0.1				FINISH: <div>4.5</div>		DEBURR AND BREAK SHARP EDGES		DO NOT SCALE DRAWING		REVISION		2.1			
	NAME		SIGNATURE		DATE						TITLE: <div>LOWER LINK 2</div>				
DRAWN	Govindu Dilshan				02/07/19										
CHK'D															
APPV'D															
MFG															
Q.A															
						MATERIAL:			DWG NO.			1-3		A3	
						ALUMINIUM 6065									
						WEIGHT: 74.15g			SCALE:3:4			SHEET 3 OF 6			




FRONT ELEVATION

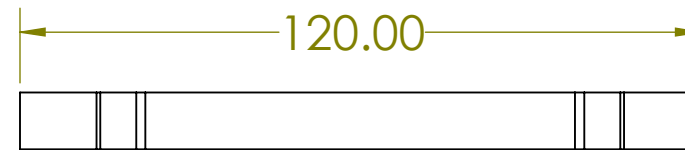


END ELEVATION

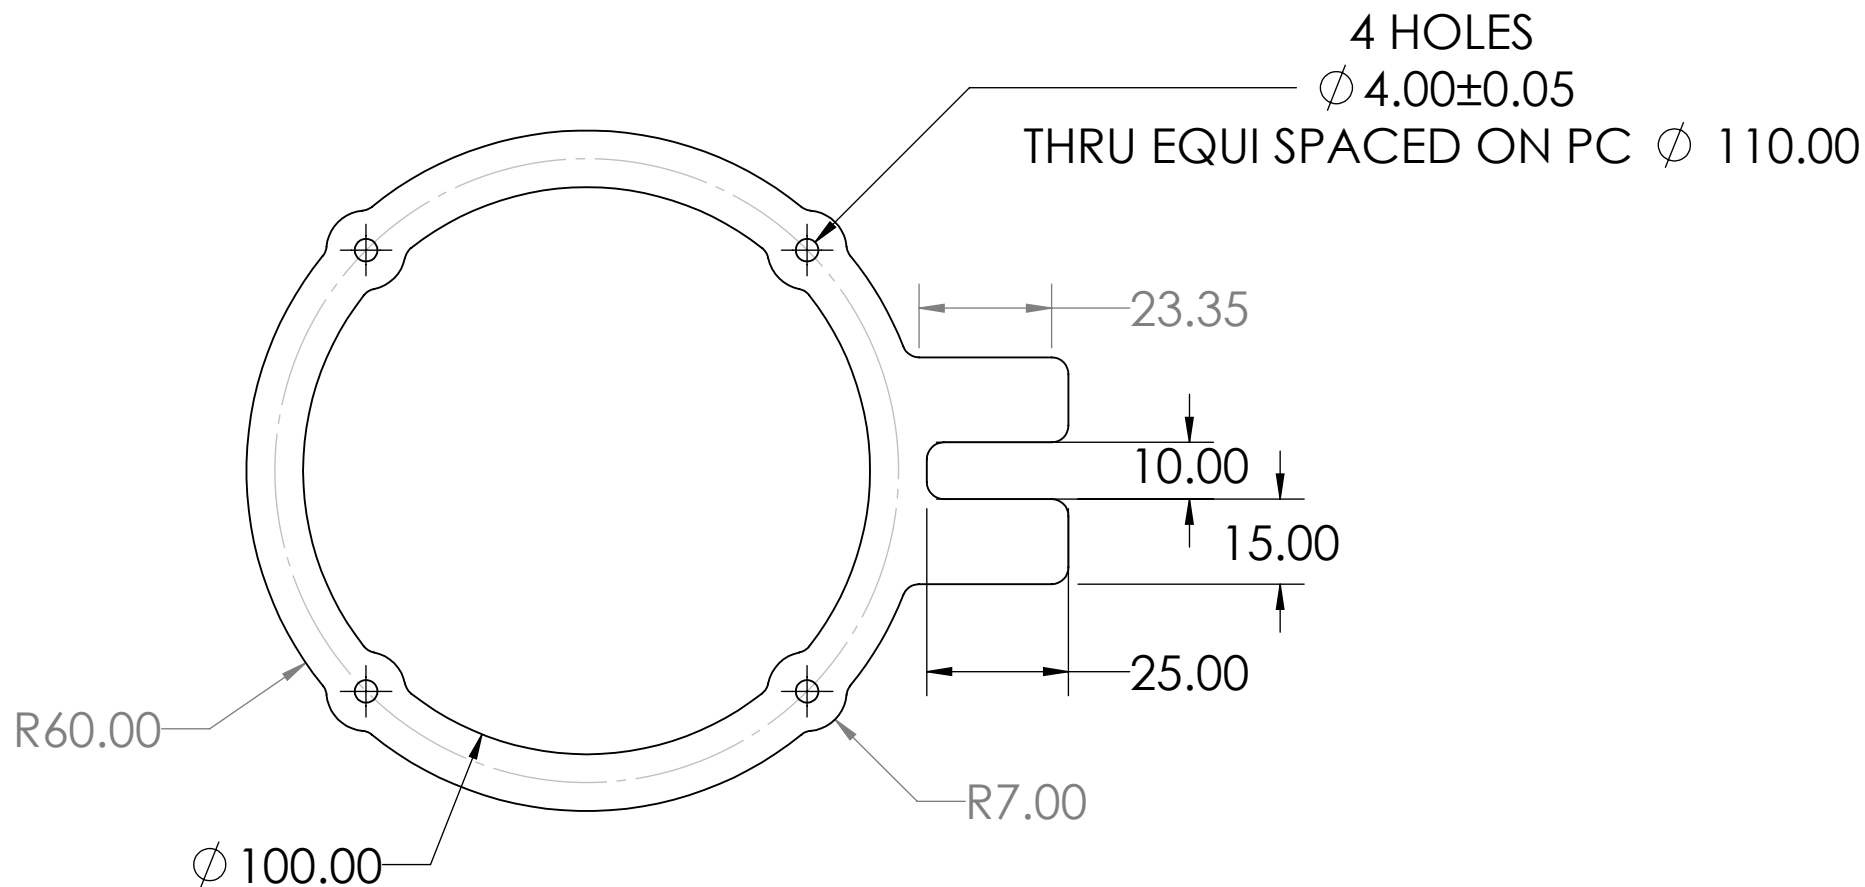


PLAN

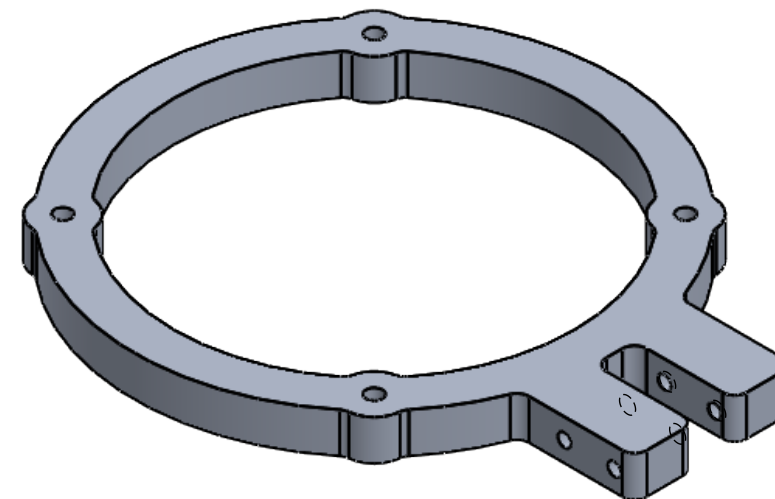


UNLESS OTHERWISE SPECIFIED: DIMENSIONS ARE IN MILLIMETERS TOLERANCES: 0.1				FINISH: 4.5/		DEBURR AND BREAK SHARP EDGES	DO NOT SCALE DRAWING	REVISION	2.1
DRAWN	Govindu Dilshan	SIGNATURE	DATE	02/07/19			TITLE: MOTOR GUARD		
CHK'D									
APPV'D									
MFG									
Q.A									
				MATERIAL: ALUMINIUM 6065		WEIGHT: 110.89g	DWG NO.	1-4	A3
							SCALE:3:4	SHEET 4 OF 6	

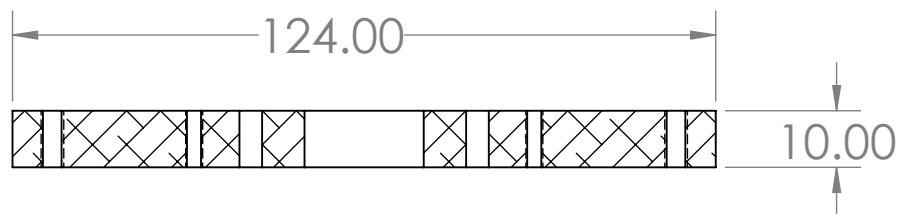


SECTION E-E

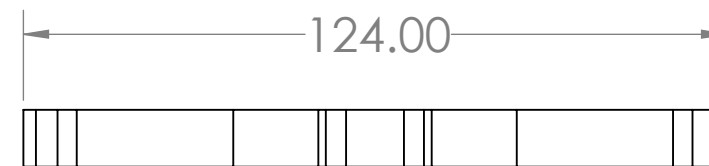


END ELEVATION

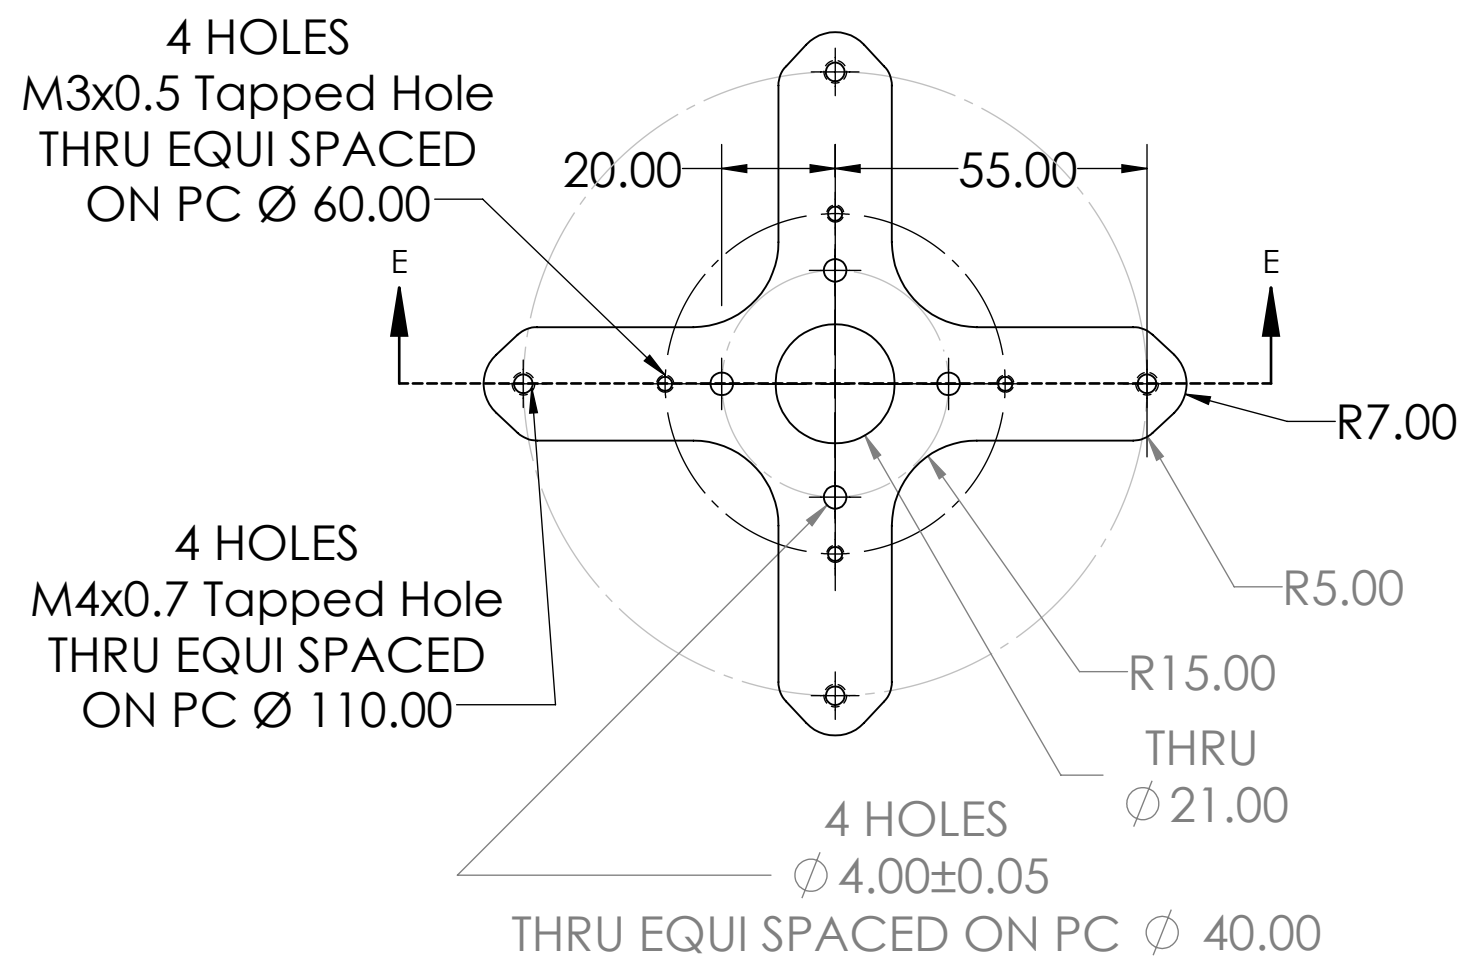


PLAN

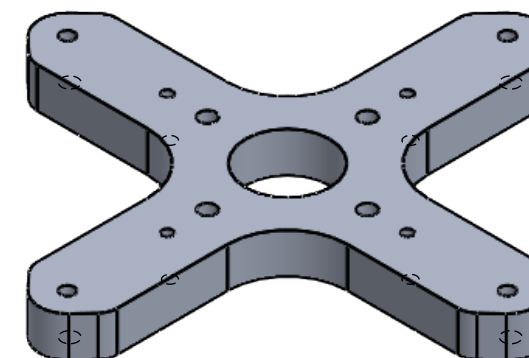


UNLESS OTHERWISE SPECIFIED: DIMENSIONS ARE IN MILLIMETERS TOLERANCES: 0.1				FINISH: <div>4.5</div>				DEBURR AND BREAK SHARP EDGES				DO NOT SCALE DRAWING				REVISION				2.1	
		NAME		SIGNATURE				DATE								TITLE: <div>MOTOR MOUNT</div>					
DRAWN		Govindu Dilshan						02/07/19													
CHK'D																					
APPV'D																					
MFG																					
Q.A																					
																DWG NO. <div>1-5</div>					
																A3					

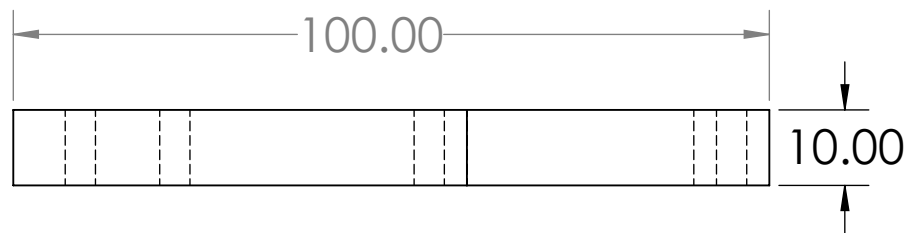


FRONT ELEVATION

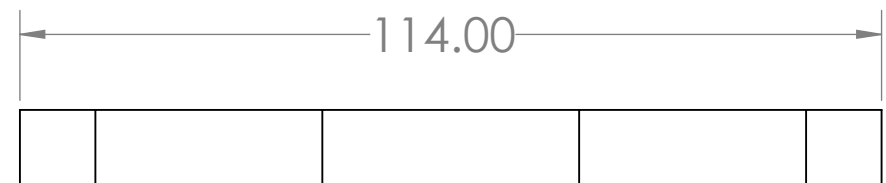

END ELEVATION

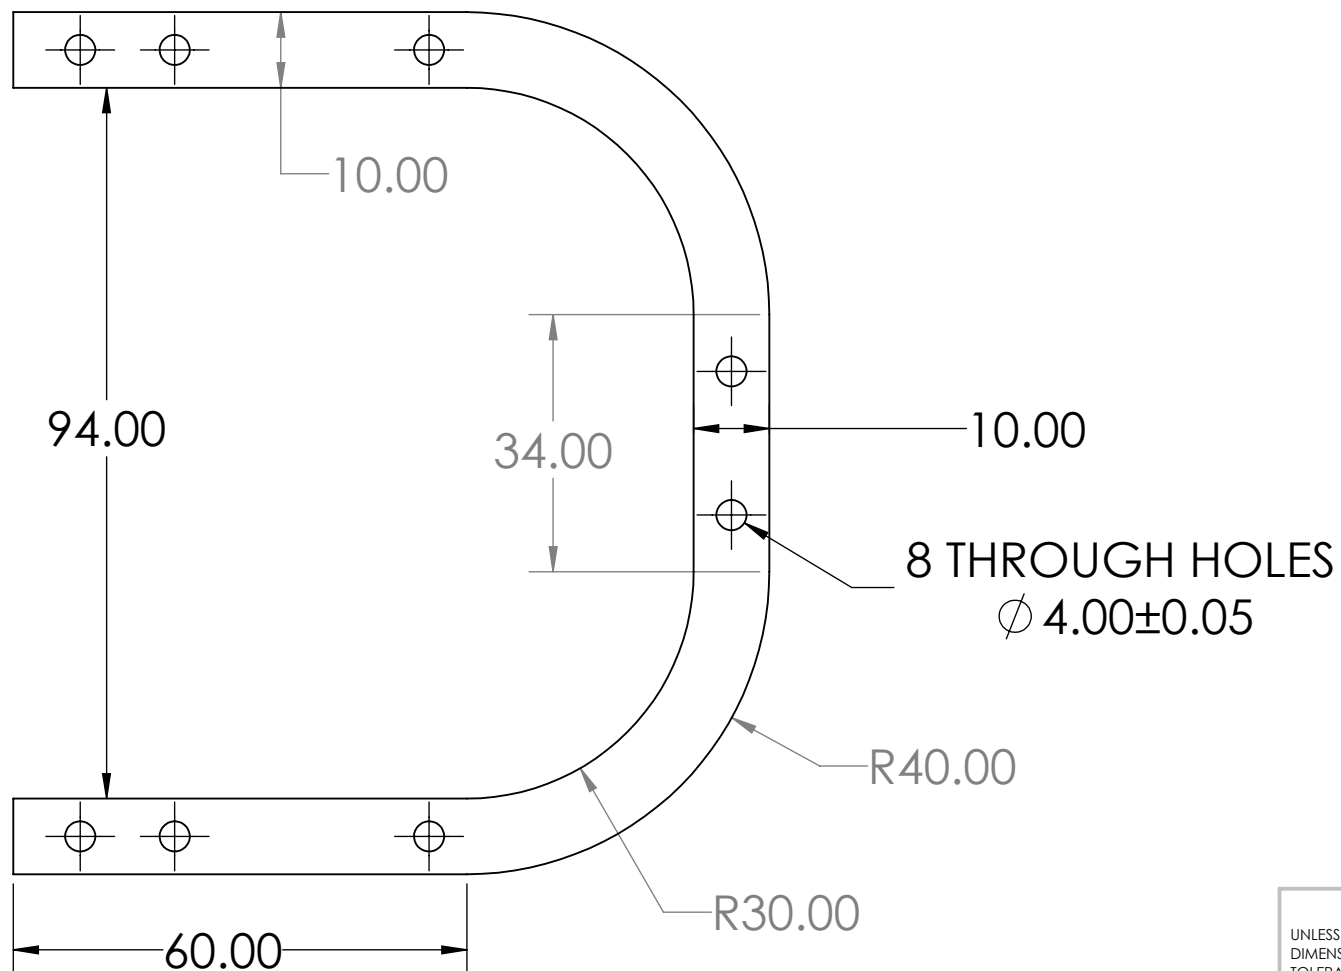

PLAN

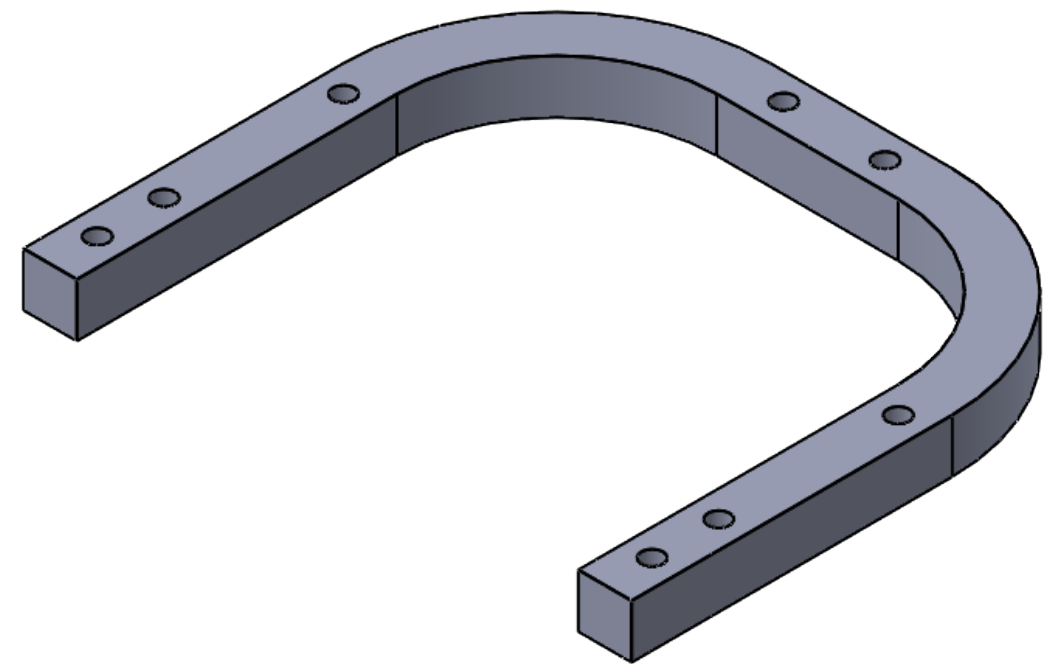

UNLESS OTHERWISE SPECIFIED: DIMENSIONS ARE IN MILLIMETERS TOLERANCES: 0.1				FINISH: 4.5/		DEBURR AND BREAK SHARP EDGES	DO NOT SCALE DRAWING	REVISION	2.1
	NAME	SIGNATURE	DATE				TITLE: U BRACKET		
DRAWN	Govindu Dilshan		02/07/19						
CHK'D									
APPV'D									
MFG									
Q.A							DWG NO.	1-6	A3
			MATERIAL: ALUMINIUM 6065		WEIGHT: 25.99g		SCALE: 1:1		SHEET 6 OF 6