




FRONT ELEVATION

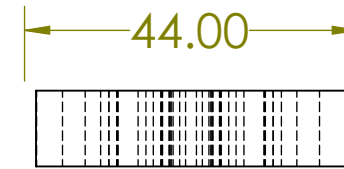

END ELEVATION

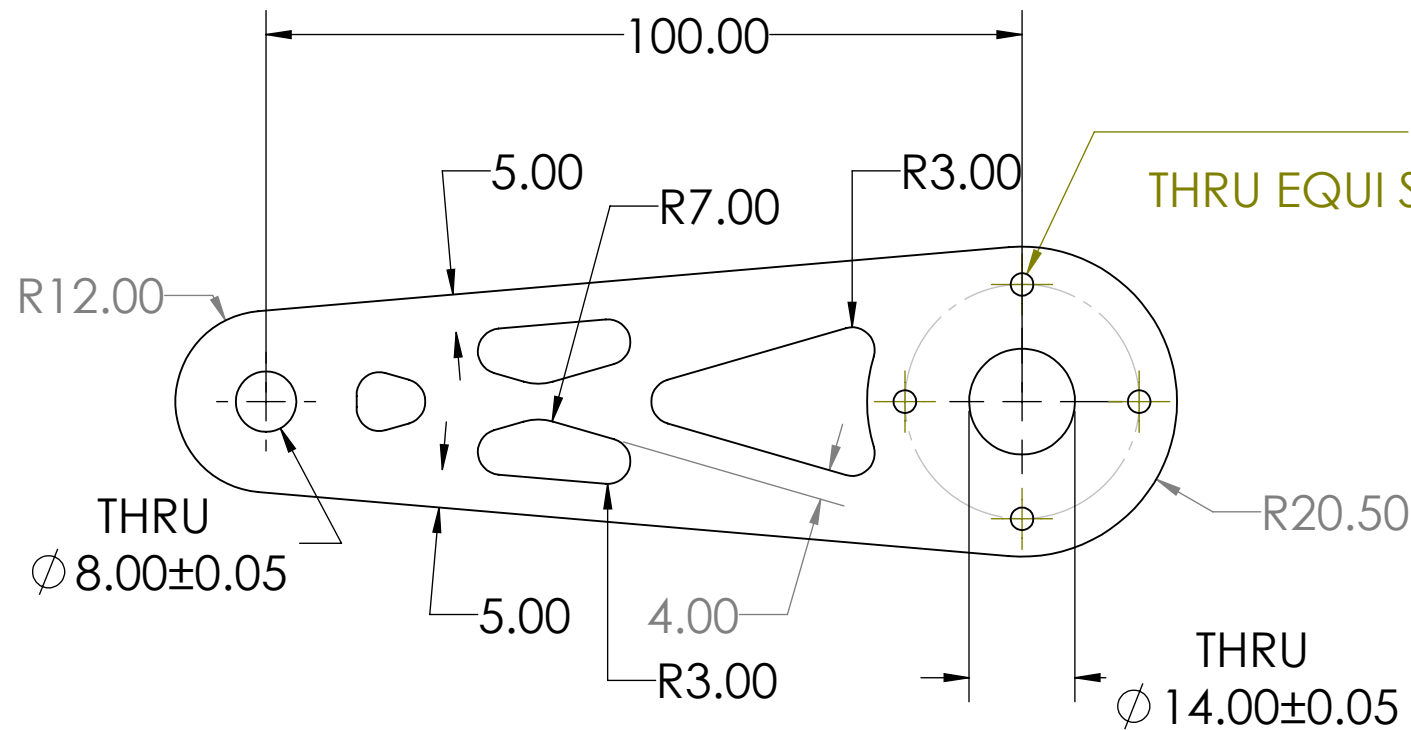

PLAN

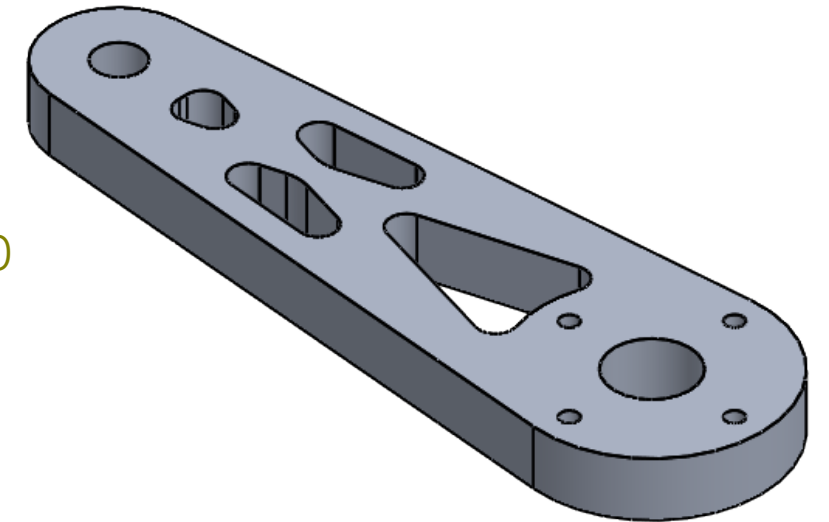

UNLESS OTHERWISE SPECIFIED: DIMENSIONS ARE IN MILLIMETERS TOLERANCES: 0.1				FINISH: 4.5/		DEBURR AND BREAK SHARP EDGES	DO NOT SCALE DRAWING	REVISION	2
DRAWN	Govindu Dilshan	SIGNATURE	DATE	02/07/19			TITLE: UPPER LINK		
CHK'D									
APPV'D									
MFG									
Q.A							DWG NO.	1-1	A3
				MATERIAL: ALUMINIUM 6065		WEIGHT: 80.09g	SCALE: 1:1	SHEET 1 OF 6	

F

E

D

C

B

A

F

E

D


C

B

A

87654321


87654321

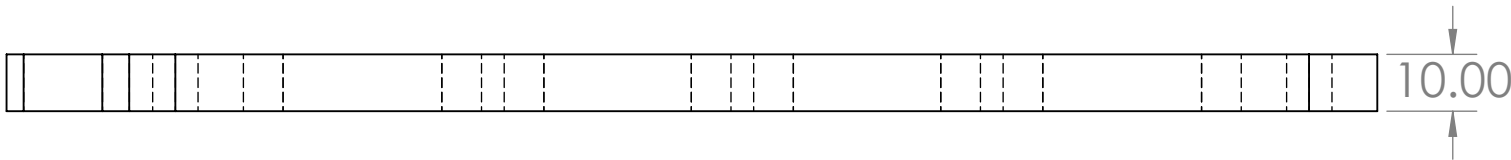


FRONT ELEVATION



END ELEVATION

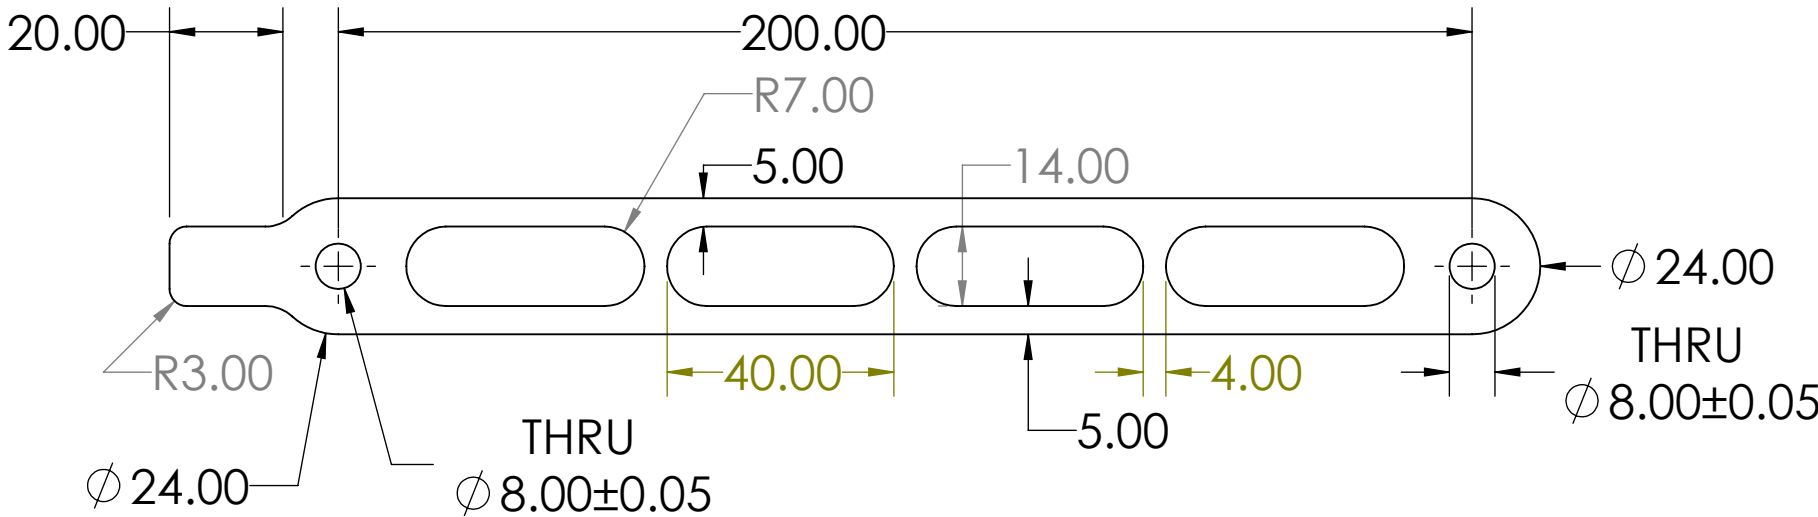

PLAN

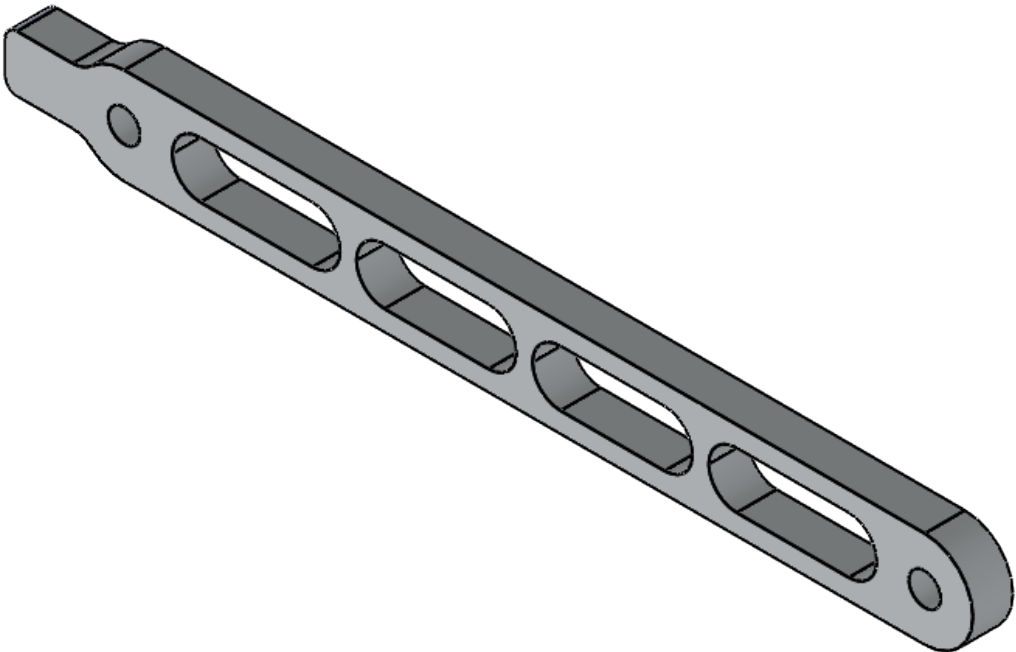

UNLESS OTHERWISE SPECIFIED: DIMENSIONS ARE IN MILLIMETERS TOLERANCES: 0.1				FINISH: 4.5/		DEBURR AND BREAK SHARP EDGES	DO NOT SCALE DRAWING	REVISION	2
	NAME	SIGNATURE	DATE				TITLE: LOWER LINK 1		
DRAWN	Govindu Dilshan		02/07/19						
CHK'D									
APPV'D									
MFG									
Q.A							DWG NO.	1-2	A3
			MATERIAL: ALUMINIUM 6065		WEIGHT: 79.35g		SCALE:3:4	SHEET 2 OF 6	

F

E

D

C

B

A

F


E

D

C


B

A

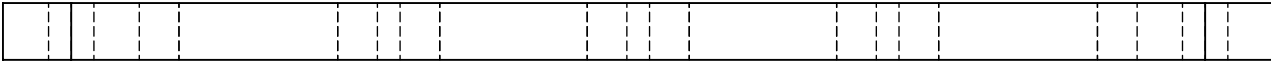


10.00


FRONT ELEVATION

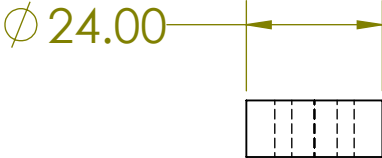


END ELEVATION

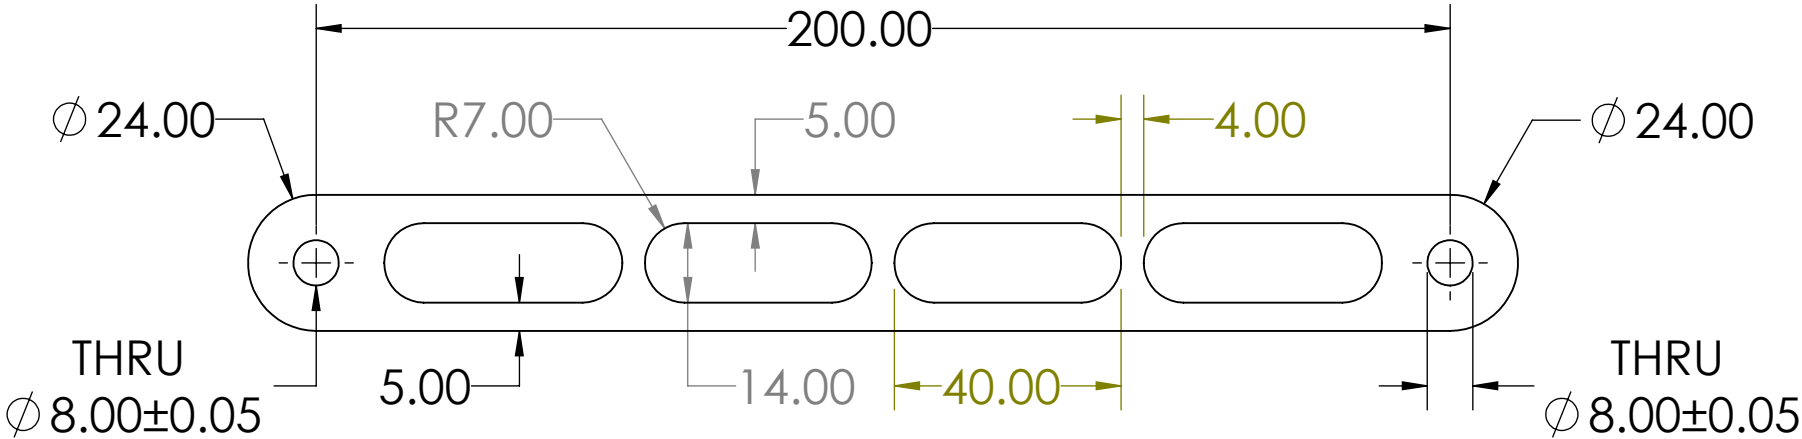

PLAN

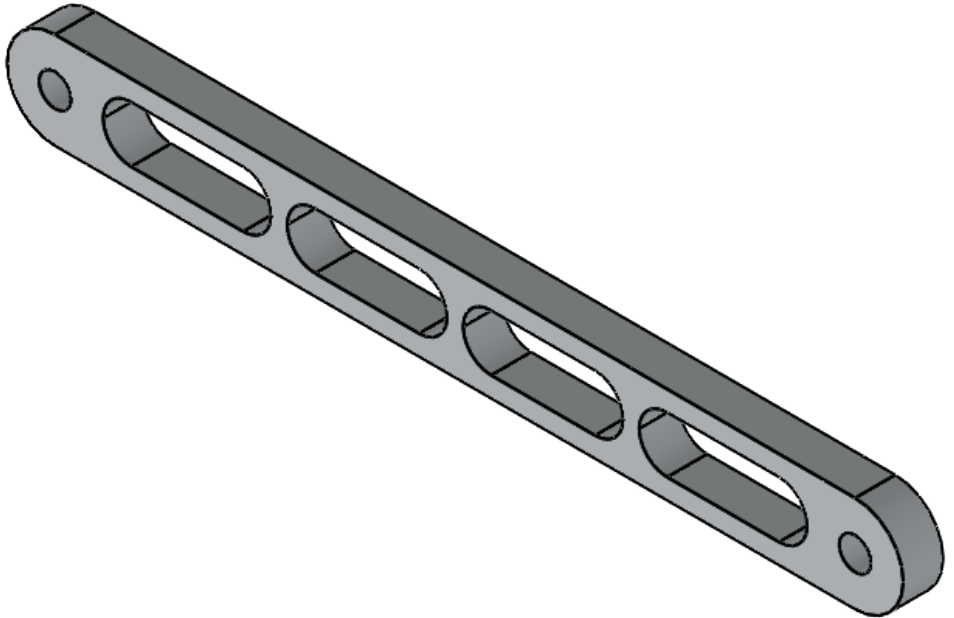


UNLESS OTHERWISE SPECIFIED: DIMENSIONS ARE IN MILLIMETERS TOLERANCES: 0.1				FINISH: <div>4.5</div>		DEBURR AND BREAK SHARP EDGES		DO NOT SCALE DRAWING		REVISION		2					
								TITLE: <div>LOWER LINK 2</div>									
DRAWN		Govindu Dilshan		SIGNATURE		DATE								02/07/19			
CHK'D																	
APPV'D																	
MFG																	
Q.A																	
						MATERIAL: <div>ALUMINIUM 6065</div>				DWG NO. <div>1-3</div>				A3			
						WEIGHT: 74.15g				SCALE:3:4				SHEET 3 OF 6			




FRONT ELEVATION




END ELEVATION

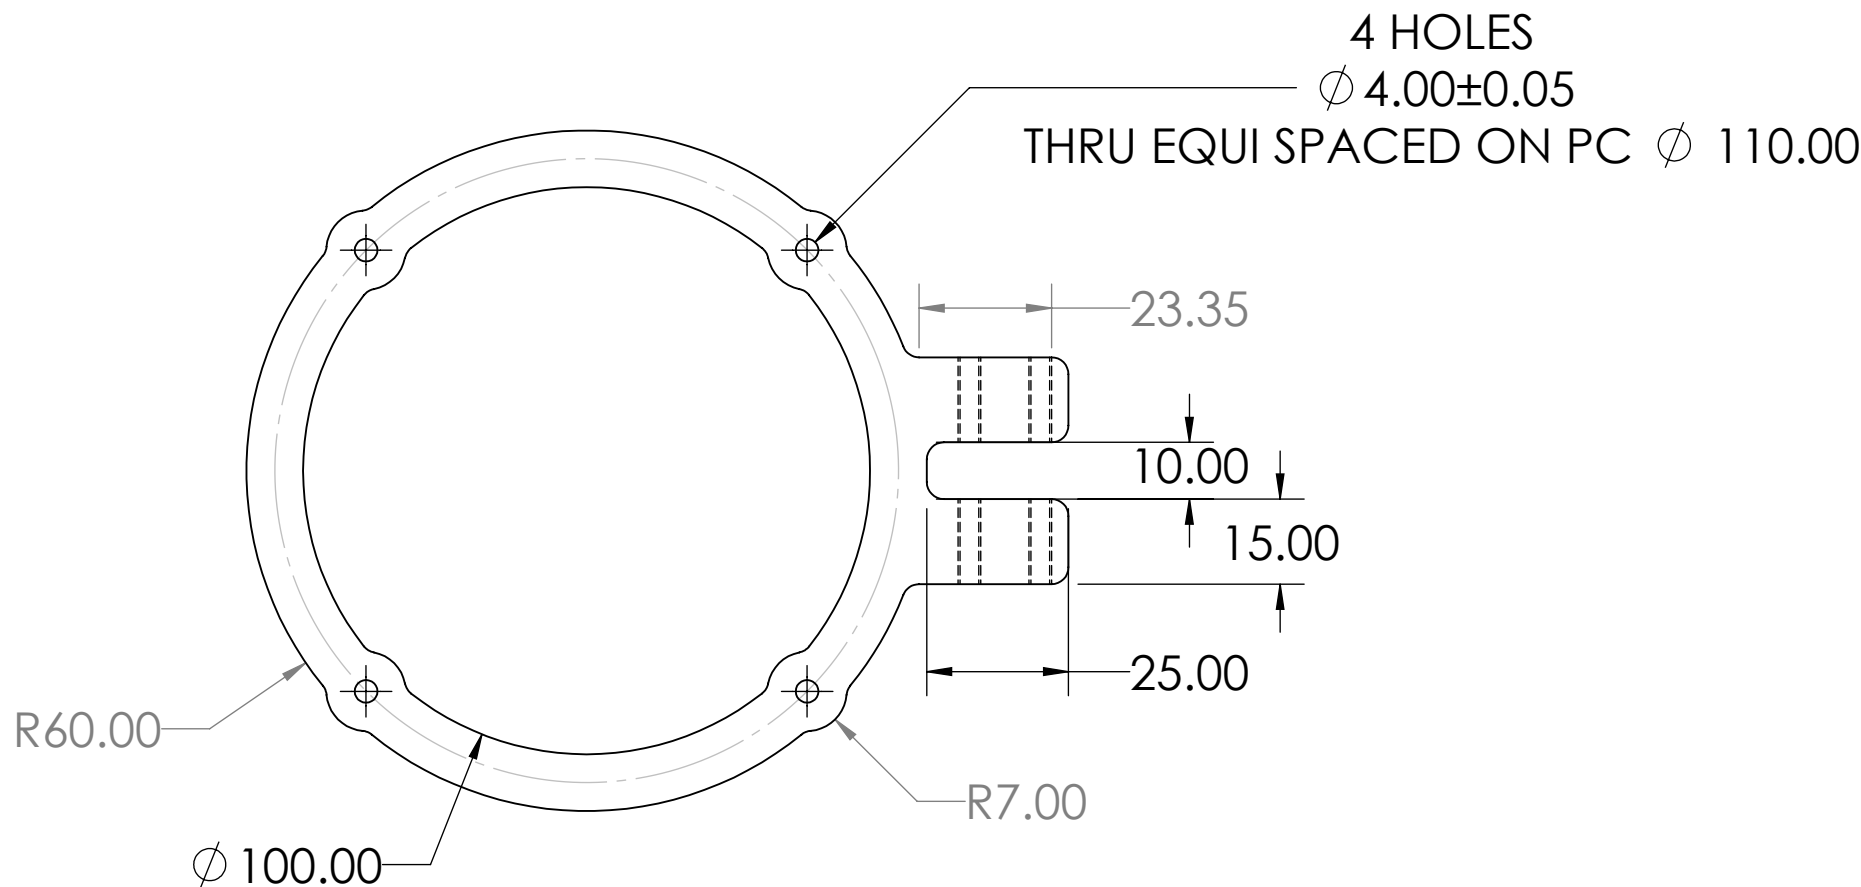


PLAN

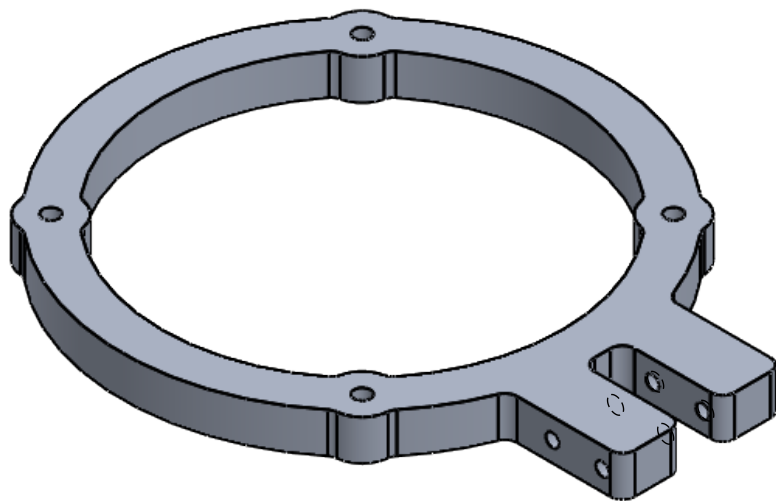


UNLESS OTHERWISE SPECIFIED: DIMENSIONS ARE IN MILLIMETERS TOLERANCES: 0.1				FINISH: 4.5/		DEBURR AND BREAK SHARP EDGES	DO NOT SCALE DRAWING	REVISION	2
DRAWN	Govindu Dilshan	SIGNATURE	DATE	02/07/19			TITLE: MOTOR GUARD		
CHK'D									
APPV'D									
MFG									
Q.A									
				MATERIAL: ALUMINIUM 6065		WEIGHT: 110.89g	DWG NO.	1-4	A3
							SCALE:3:4	SHEET 4 OF 6	

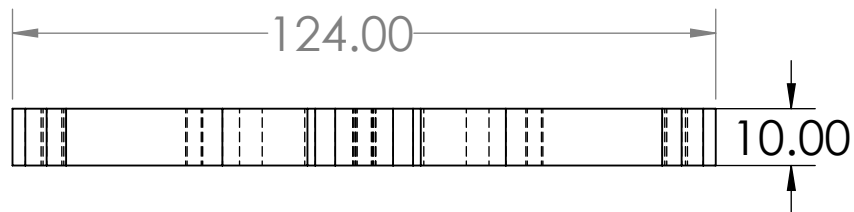


FRONT ELEVATION

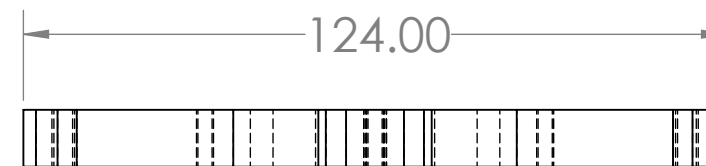


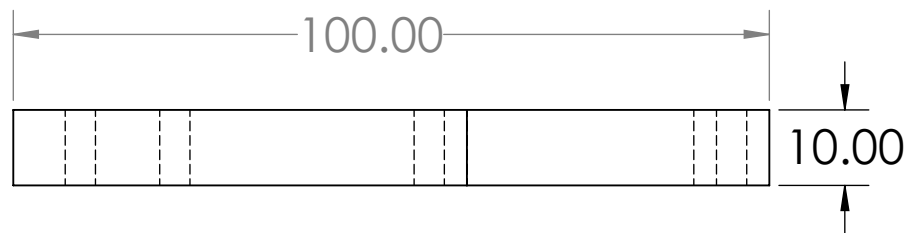
END ELEVATION

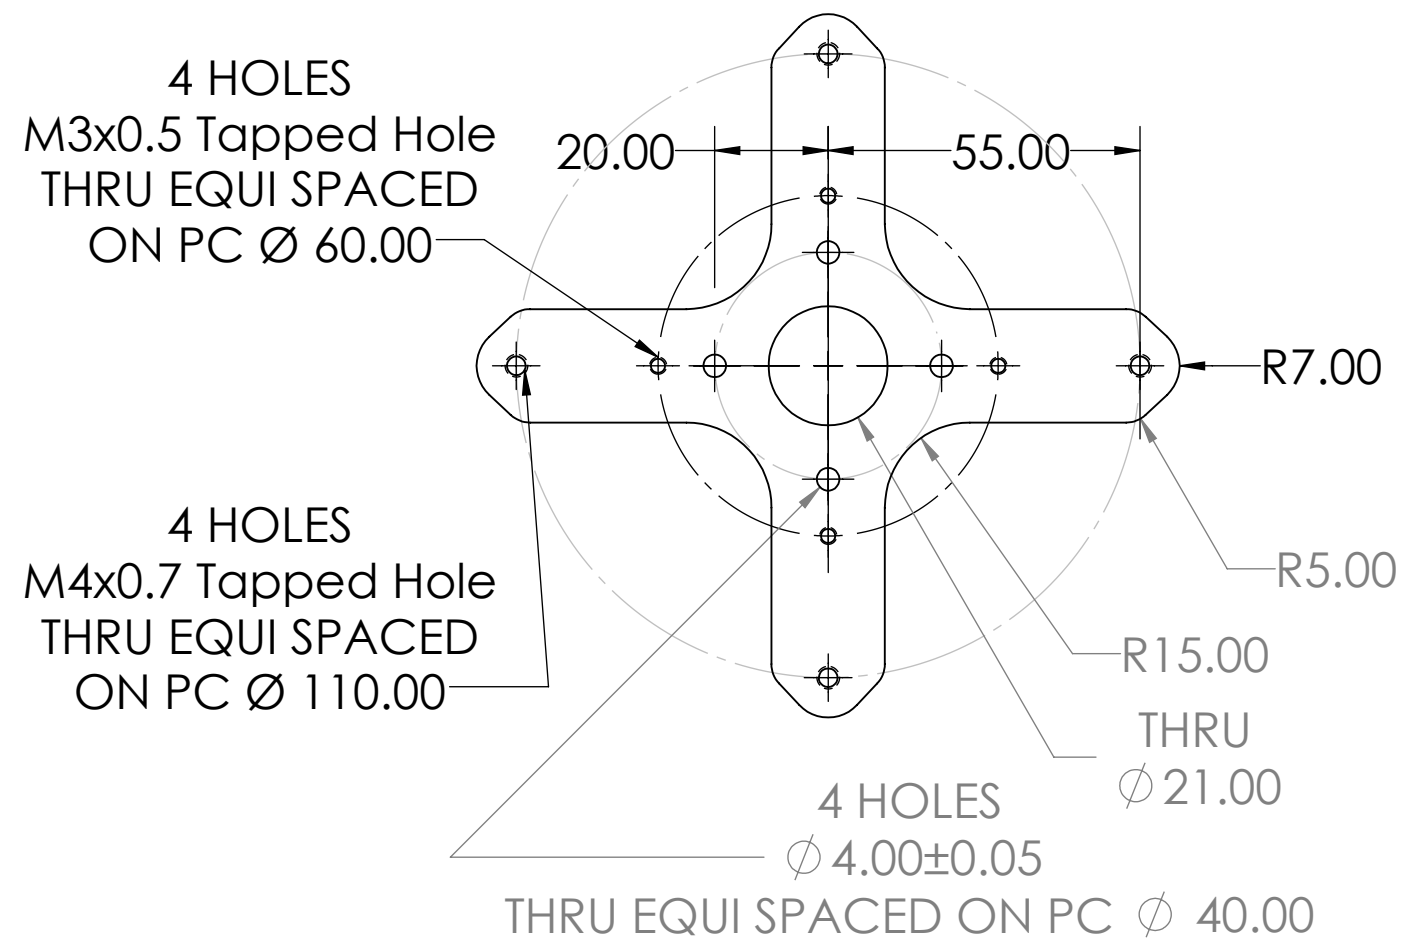


PLAN

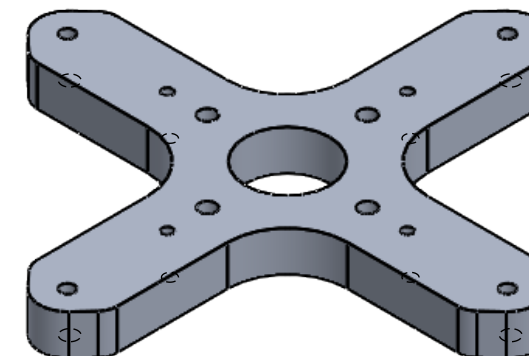


UNLESS OTHERWISE SPECIFIED: DIMENSIONS ARE IN MILLIMETERS TOLERANCES: 0.1			FINISH: <div>4.5</div>			DEBURR AND BREAK SHARP EDGES			DO NOT SCALE DRAWING			REVISION			2														
			NAME			SIGNATURE			DATE									TITLE: <div>MOTOR MOUNT</div>											
DRAWN			Govindu Dilshan						02/07/19																				
CHK'D																													
APPV'D																													
MFG																													
Q.A																		DWG NO. <div>1-5</div>						A3					
						MATERIAL: <div>ALUMINIUM 6065</div>												SCALE:3:4						SHEET 5 OF 6					
						WEIGHT: 110.21g																							




FRONT ELEVATION

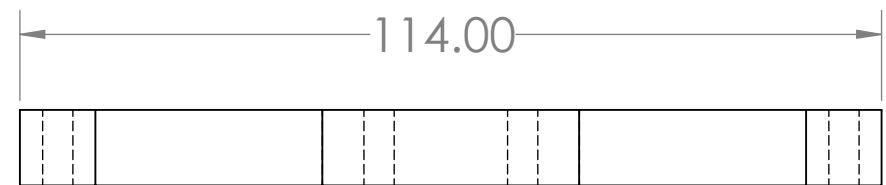

END ELEVATION

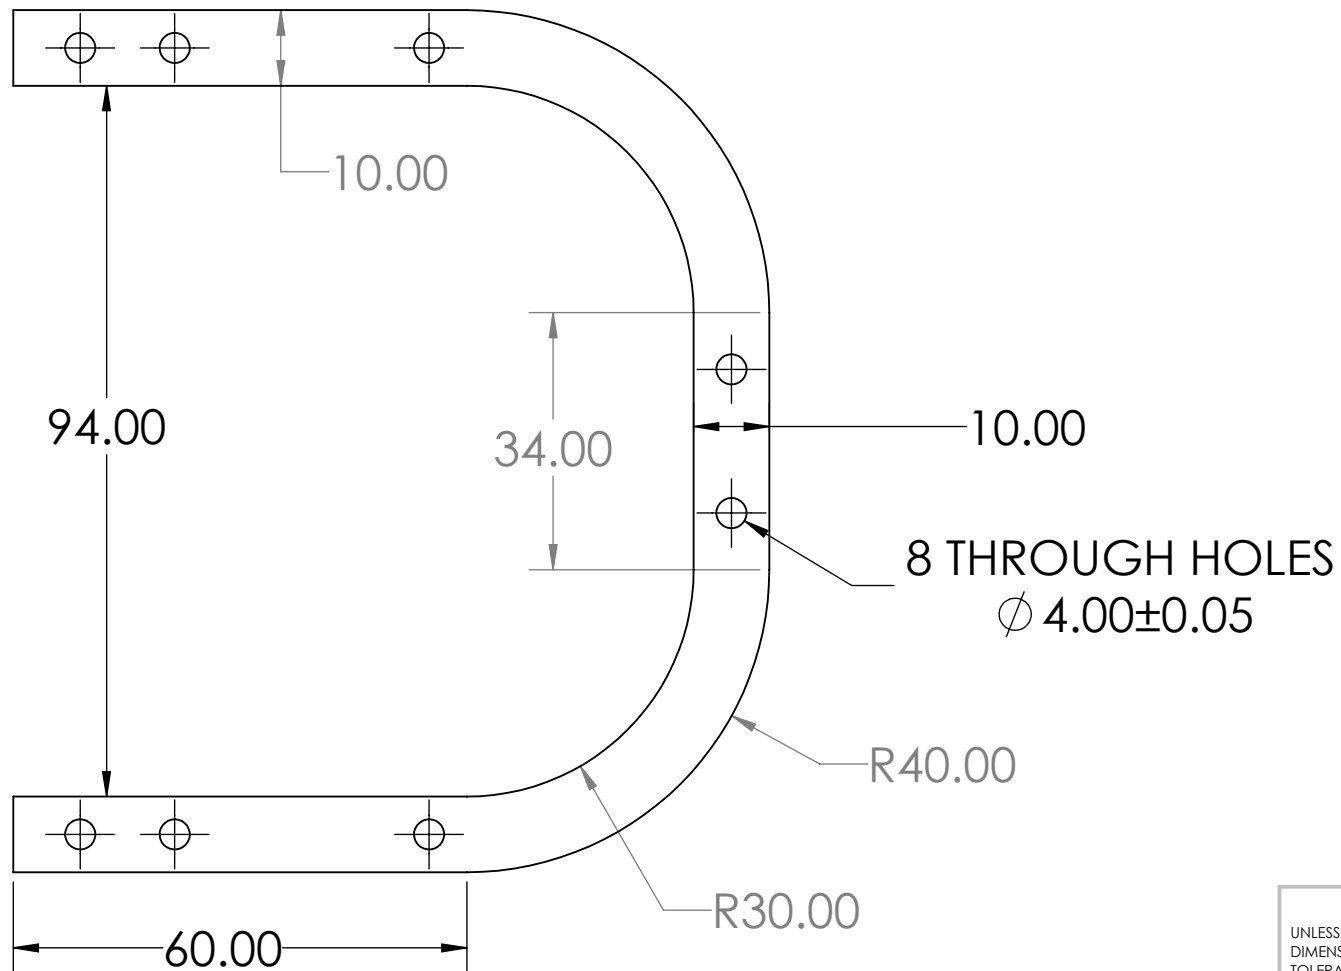

PLAN

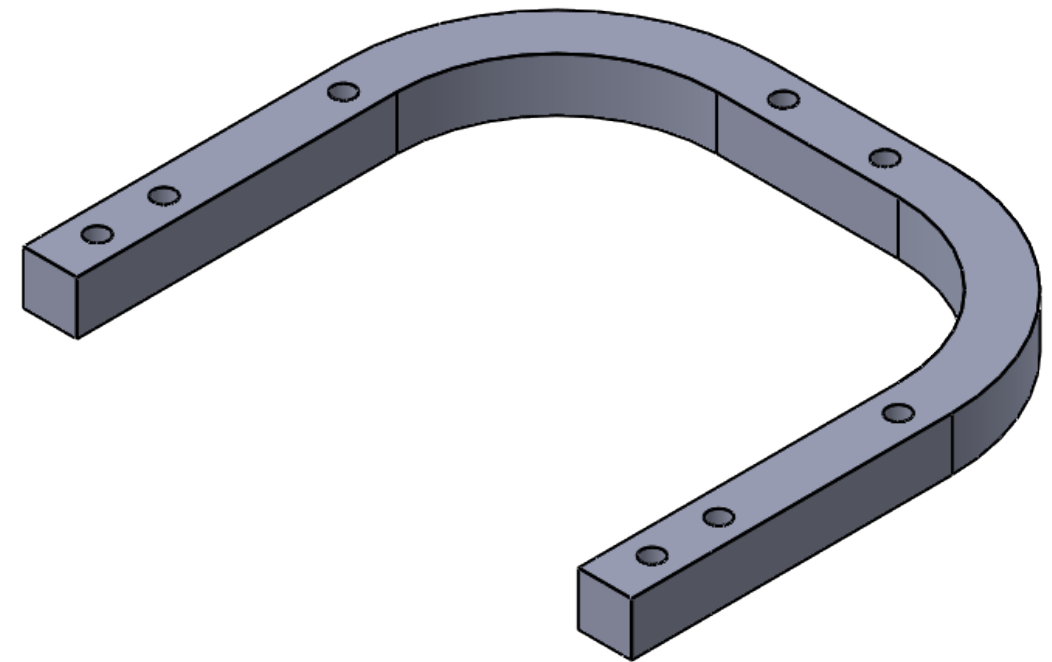

UNLESS OTHERWISE SPECIFIED: DIMENSIONS ARE IN MILLIMETERS TOLERANCES: 0.1				FINISH: <div>4.5/</div>		DEBURR AND BREAK SHARP EDGES		DO NOT SCALE DRAWING		REVISION		2			
												TITLE: U BRACKET			
NAME		SIGNATURE		DATE											
DRAWN		Govindu Dilshan		02/07/19											
CHK'D															
APPV'D															
MFG															
Q.A															
						MATERIAL: ALUMINIUM 6065				DWG NO. 1-6				A3	
						WEIGHT: 25.99g				SCALE:1:1				SHEET 6 OF 6	